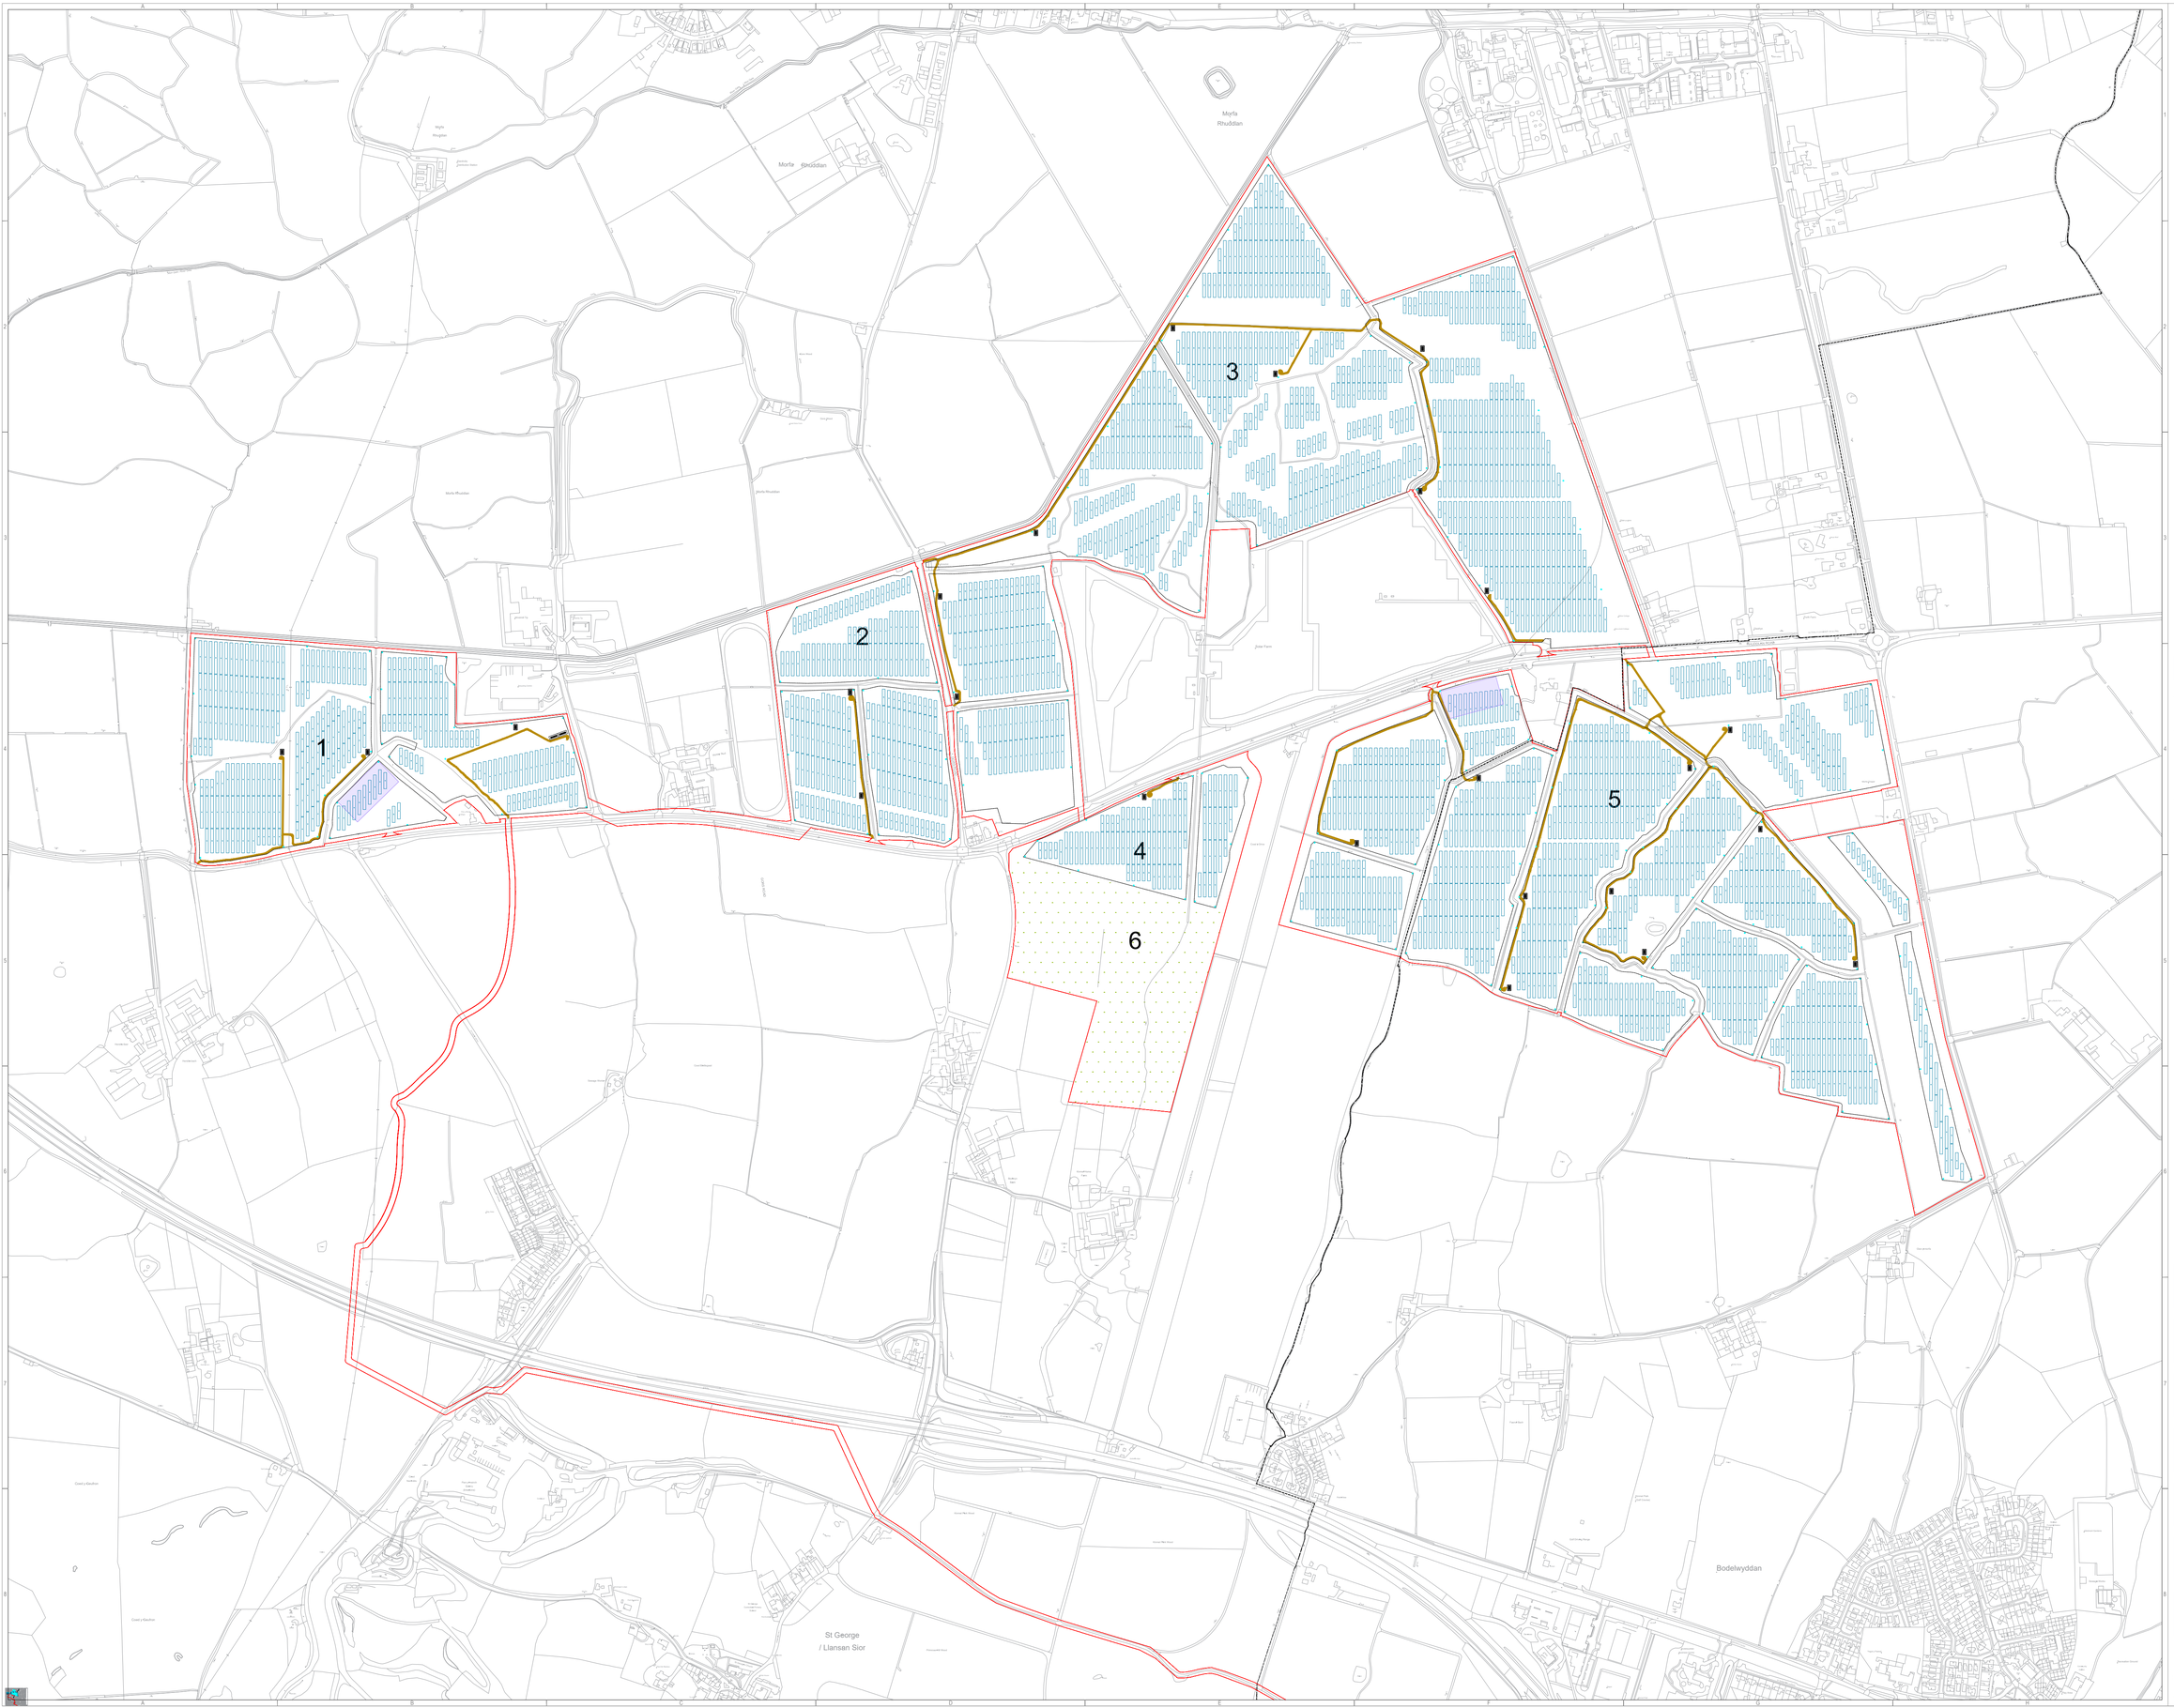

General Legend:

	Application Boundary
	Deer Fence
	Ecological Mitigation and Enhancement Area
1	Field Parcel Number
	LPA Boundaries
	CCTV
	Inverter / Power Conversion Unit
	33 kV Sub-distribution switchroom
	Solar PV Mounting Structure
	Indicative Temporary Construction Compound
	Access Track

Project:	Bodelwyddan Solar and Energy Storage
Project Location:	Land to the north west of Bodelwyddan
Ownership:	Bodelwyddan Solar and Energy Storage Limited
Document Title:	Proposed Solar Layout (Ref 02)
Sheet Format:	A1 "841 x 594"
Scale:	1:5000

Document amendments:				Comments:
v.6	01/08/2025	A.S.		Comments

Company: Island GREEN POWER

Island Green Power UK Limited
Unit 25.7, Coda Studios
189 Munster Road, London SW6 6AW

0 50 100 250

N W E S

© Crown Copyright and database rights 2024 OS Licence no. AC0000849896