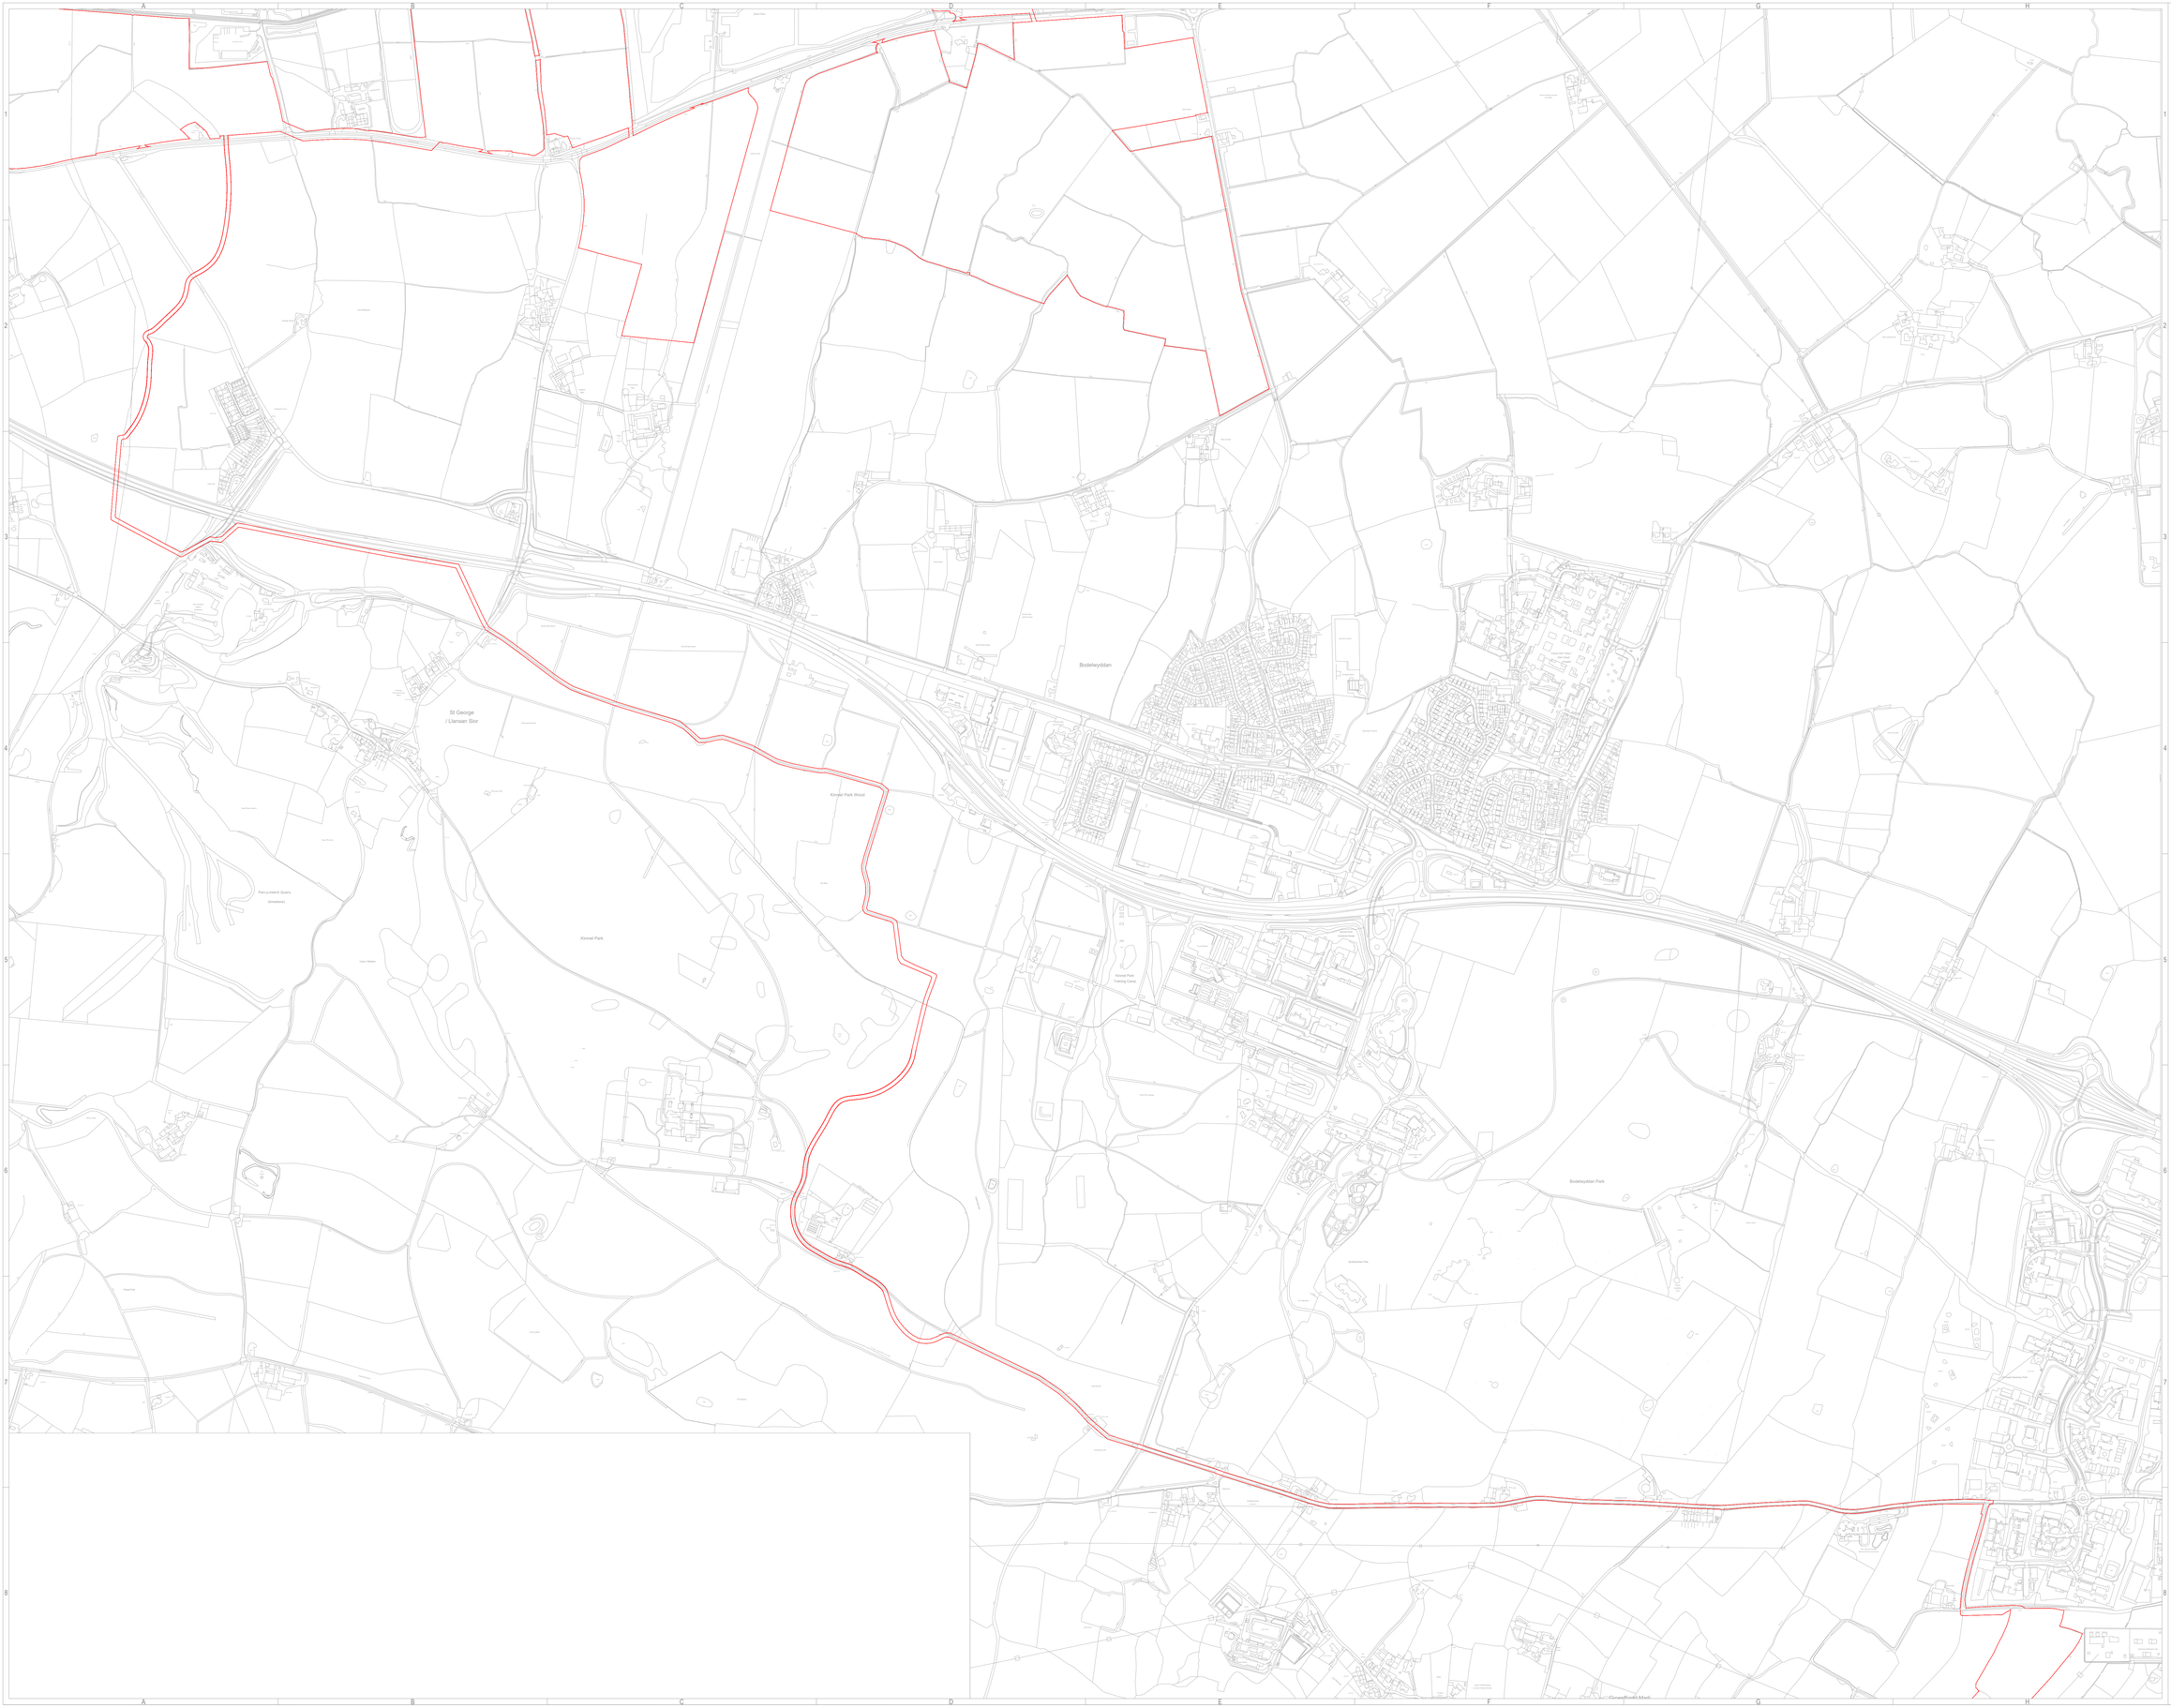

General Legend:	
	RBL Area

Project:	Bodelwyddan Solar & Storage
Project Location:	Land by Ffordd Richard Davies, Saint Asaph LL17 0LJ
Ownership:	Bodelwyddan Solar & Storage Limited
Document Title:	Proposed Cable Corridor (Ref 04)
Sheet format:	A0 *1189 x 841*
Scale:	1:5000

Document amendments:				Comments:
	v.1	29/07/2025	A.S	

Company:

Island GREEN POWER

Island Green Power UK Limited
Unit 25.7 Coda Studios
189 Munster Road, London SW6 6AW

0 50 100 200

© Crown Copyright and database rights 2024 OS Licence no. AC0000814996

N E S W