
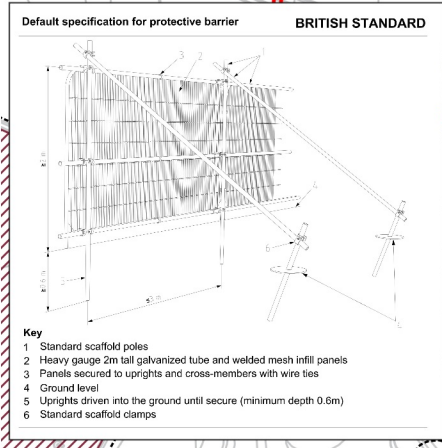


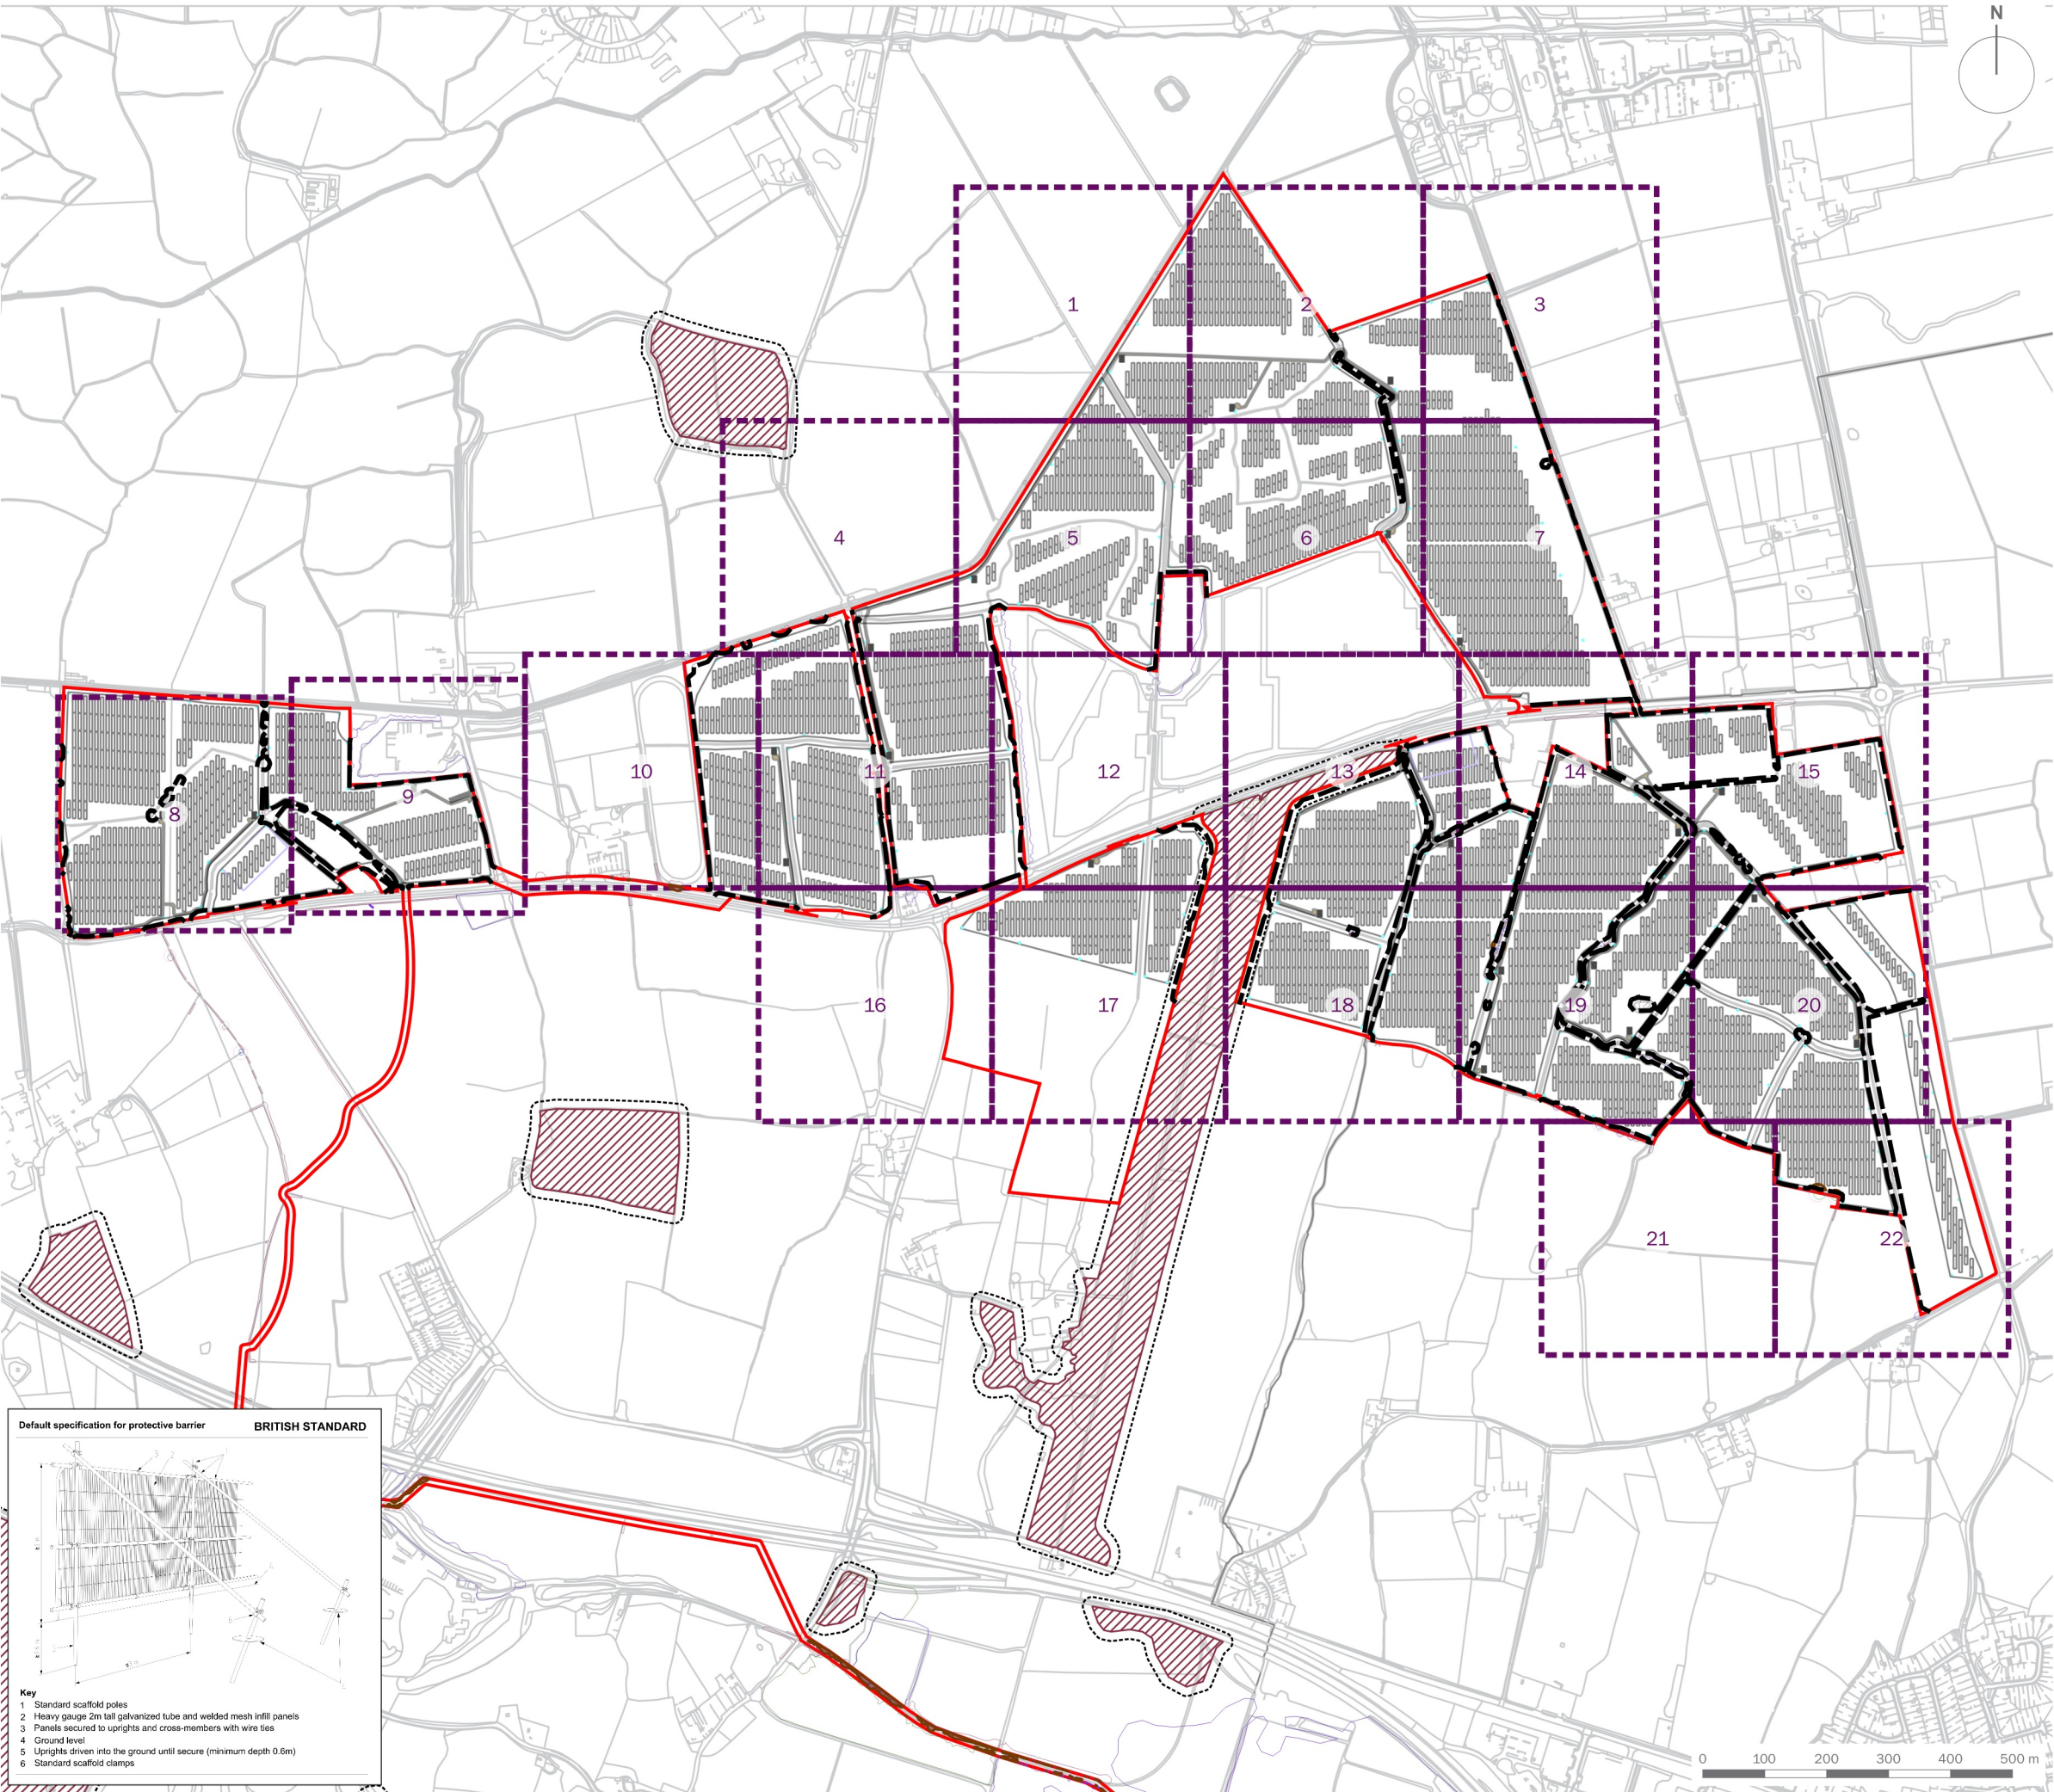

Site Boundary

T1

Tree/Group Number

Tree/Group Canopy

Tree Stem

Root Protection Area

Category A: Trees of high quality and value

Category B: Trees of moderate quality and value

Category C: Trees of low quality and value

Category U: Trees of poor quality and value

Trees to be Removed

Restored Ancient Woodland Site

Ancient Woodland Inventory 15m Buffer

Protective Fencing in accordance with BS 5837:2012

Crown Lift in accordance with BS 3998:2010

Hand Dig

purpose of issue **PLANNING**

b	Updated layout and site boundary	19/08/2025	PDr
a	Updated overlay and site boundary	15/07/2025	DJo
-	Original	05/03/2025	PDr
rev	description	date	by

client
Bodelwyddan Solar and Energy Storage Limited




project title
Bodelwyddan Solar and Energy Storage

drawing title
Solar Panel Area Tree Protection Plan (Overview)



date	19 AUGUST 2025	drawn by	PDr
drawing number	edp8841_d032b	checked	GSn
scale	1:10,500 @ A3	QA	DJo



Registered office: 01285 740427 - www.edp-uk.co.uk - info@edp-uk.co.uk

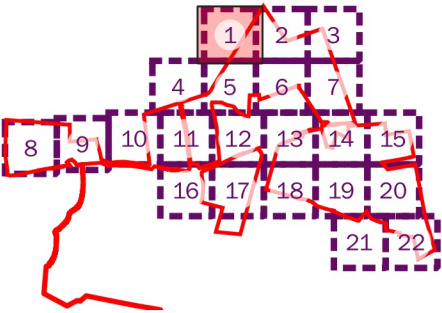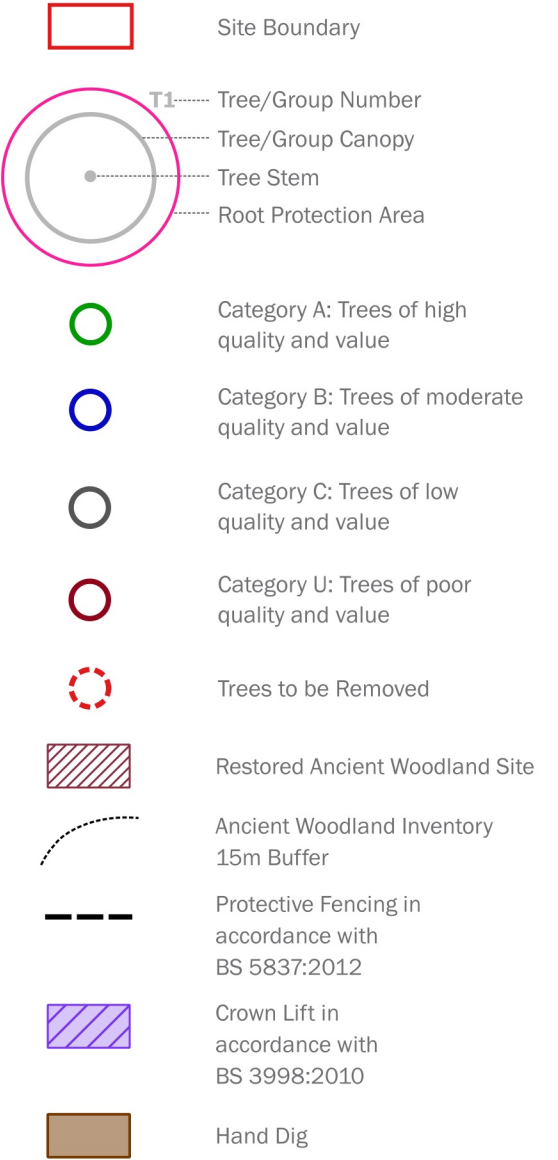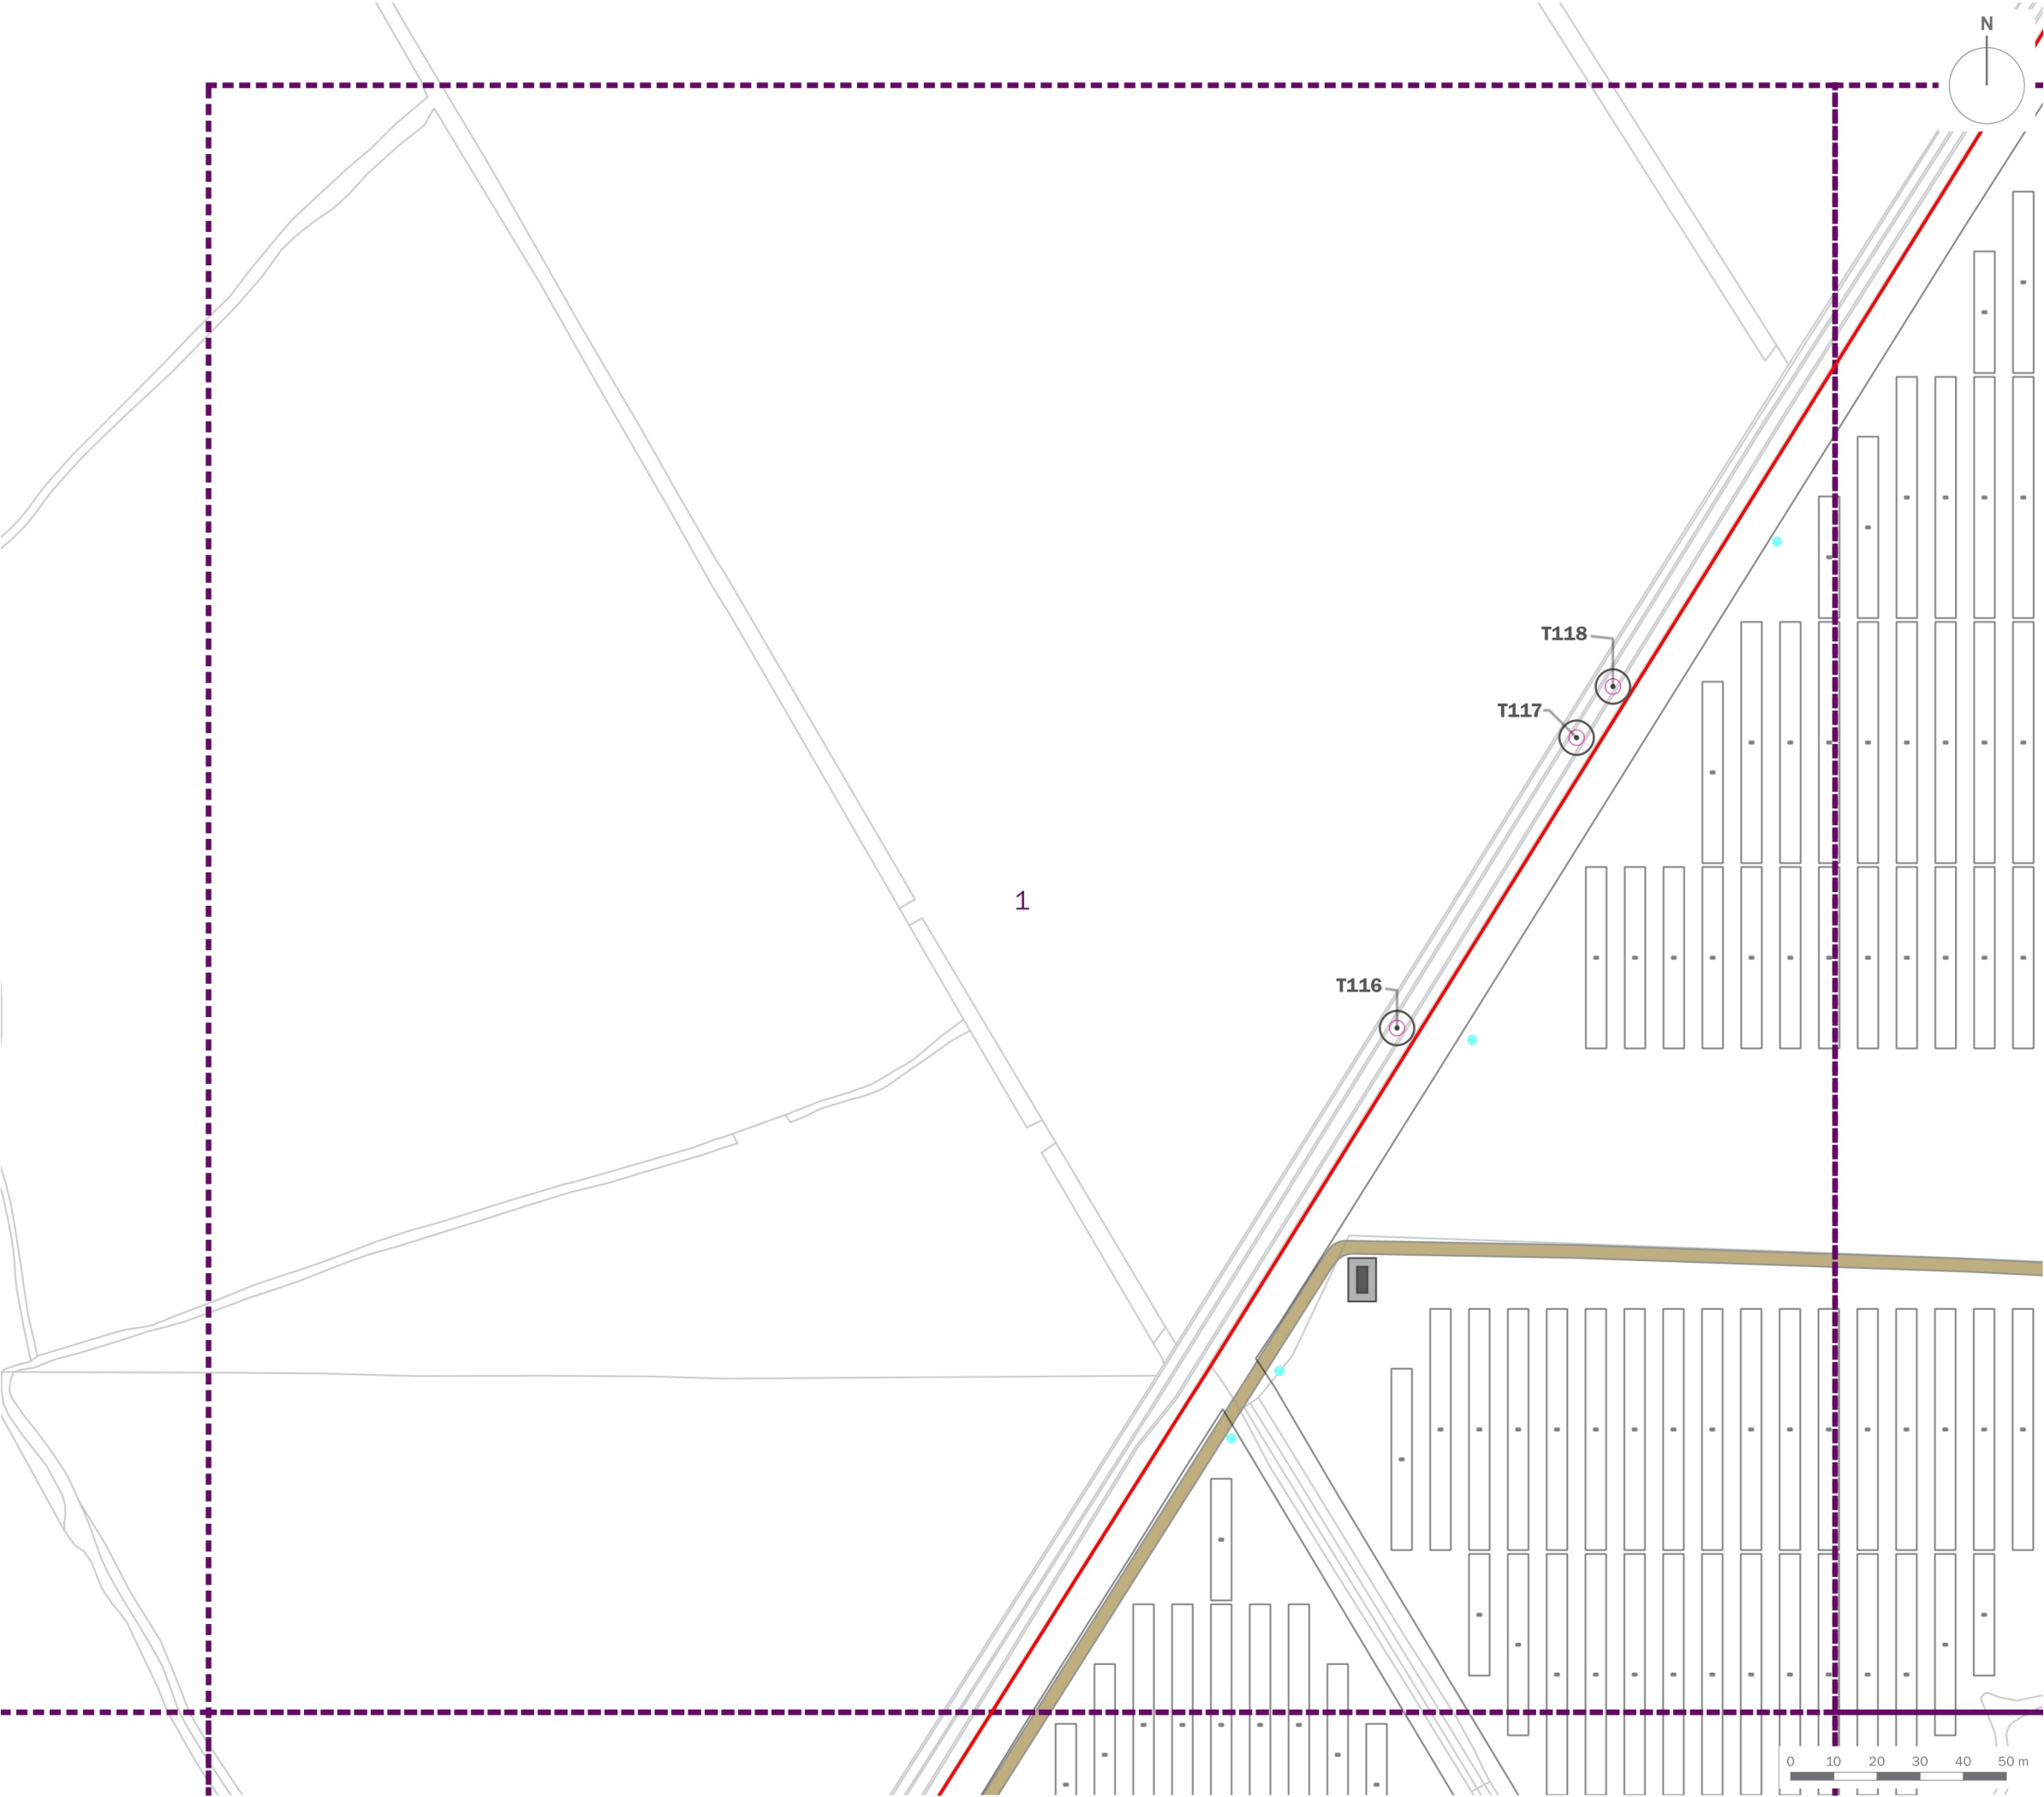

client	Bodelwyddan Solar and Energy Storage Limited		
project title	Bodelwyddan Solar and Energy Storage		
drawing title	Solar Panel Area Tree Protection Plan (Sheet 1 of 22)		
date	19 AUGUST 2025	drawn by	PDr
drawing number	edp8841_d032b	checked	GSn
scale	1:1,500 @ A3	QA	DJo

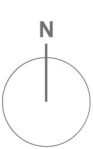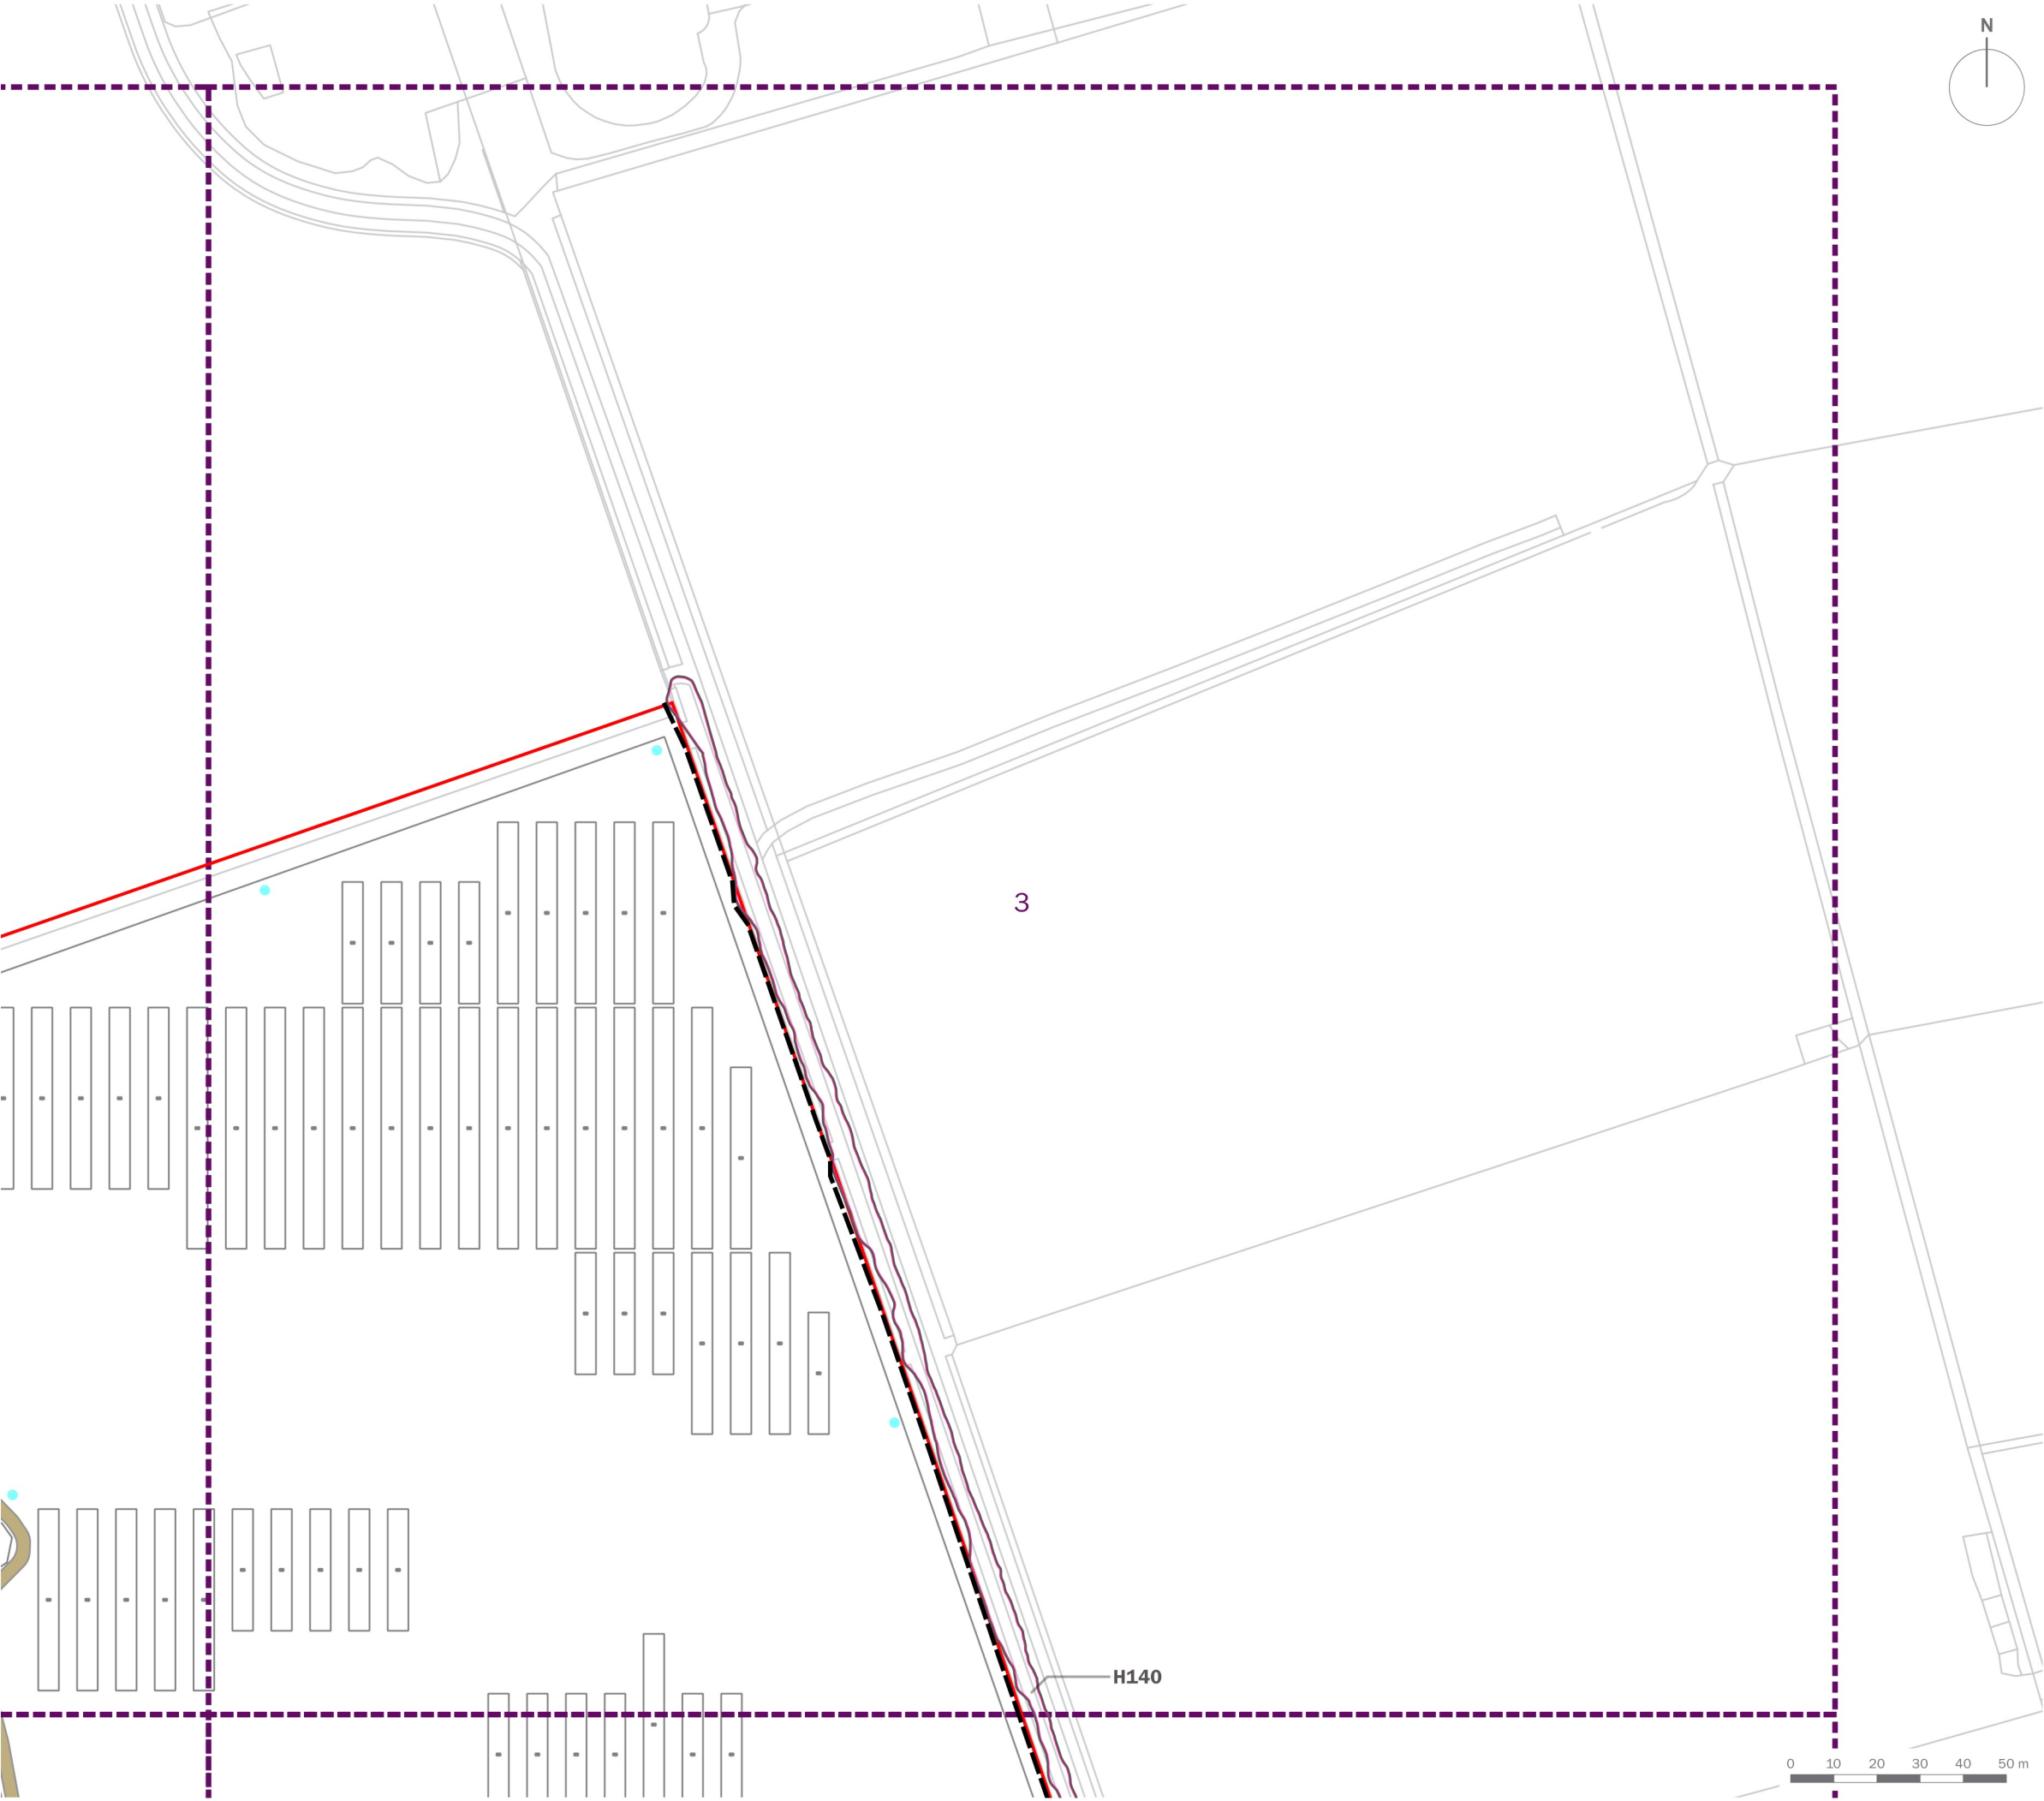

Site Boundary

T1

Tree/Group Number

Tree/Group Canopy

Tree Stem

Root Protection Area

Category A: Trees of high quality and value

Category B: Trees of moderate quality and value

Category C: Trees of low quality and value

Category U: Trees of poor quality and value

Trees to be Removed


Restored Ancient Woodland Site

Ancient Woodland Inventory 15m Buffer

Protective Fencing in accordance with BS 5837:2012

Crown Lift in accordance with BS 3998:2010


Hand Dig

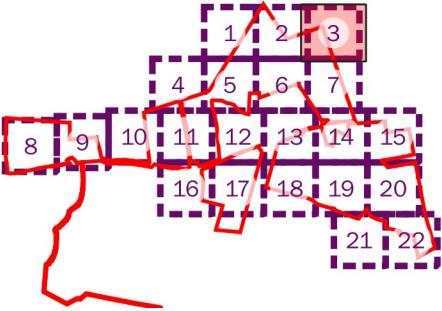

client			
Bodelwyddan Solar and Energy Storage Limited			
project title			
Bodelwyddan Solar and Energy Storage			
drawing title			
Solar Panel Area Tree Protection Plan (Sheet 3 of 22)			
date	19 AUGUST 2025	drawn by	PDr
drawing number	edp8841_d032b	checked	GSn
scale	1:1,500 @ A3	QA	DJo



Registered office: 01285 740427 - www.edp-uk.co.uk - info@edp-uk.co.uk

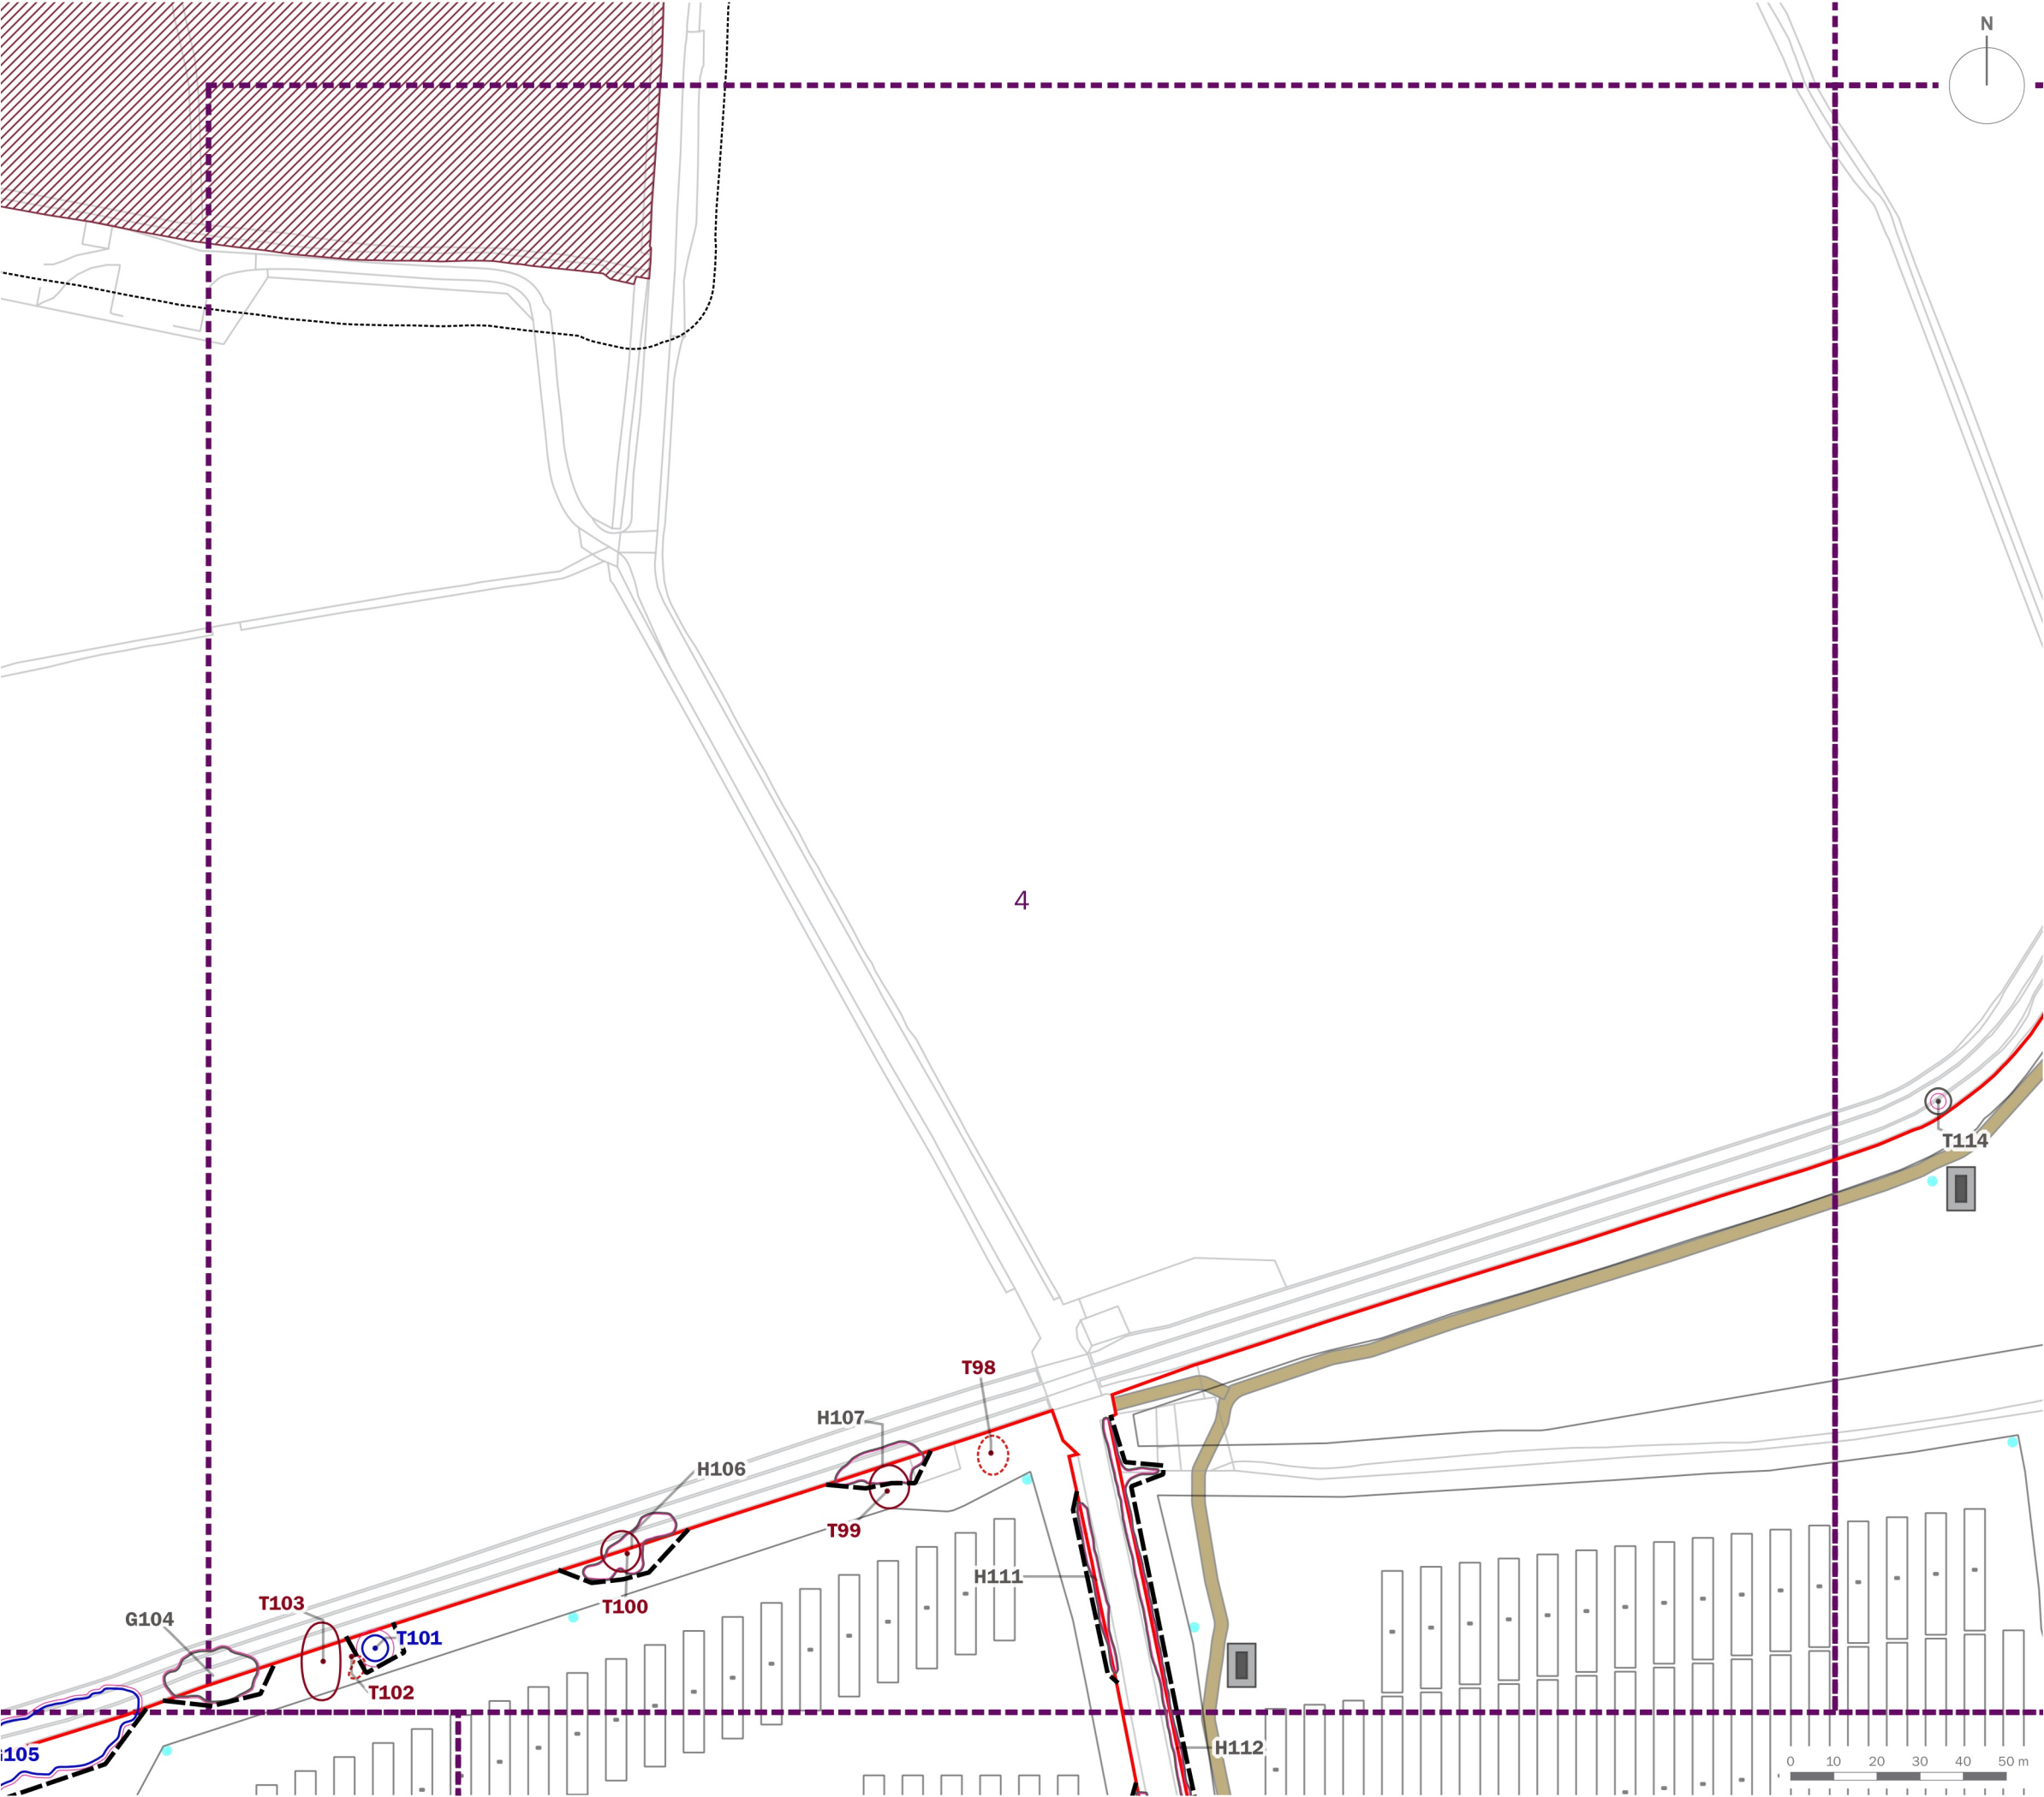

Site Boundary

T1

Tree/Group Number

Tree/Group Canopy

Tree Stem

Root Protection Area

Category A: Trees of high quality and value

Category B: Trees of moderate quality and value

Category C: Trees of low quality and value

Category U: Trees of poor quality and value

Trees to be Removed


Restored Ancient Woodland Site

Ancient Woodland Inventory 15m Buffer

Protective Fencing in accordance with BS 5837:2012

Crown Lift in accordance with BS 3998:2010

Hand Dig

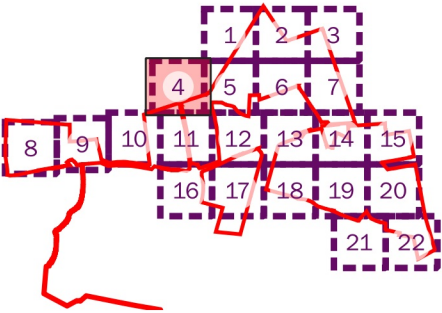

client
Bodelwyddan Solar and Energy Storage Limited


project title
Bodelwyddan Solar and Energy Storage

drawing title
Solar Panel Area Tree Protection Plan (Sheet 4 of 22)

date	19 AUGUST 2025	drawn by	PDr
drawing number	edp8841_d032b	checked	GSn
scale	1:1,500 @ A3	QA	DJo



Registered office: 01285 740427 - www.edp-uk.co.uk - info@edp-uk.co.uk

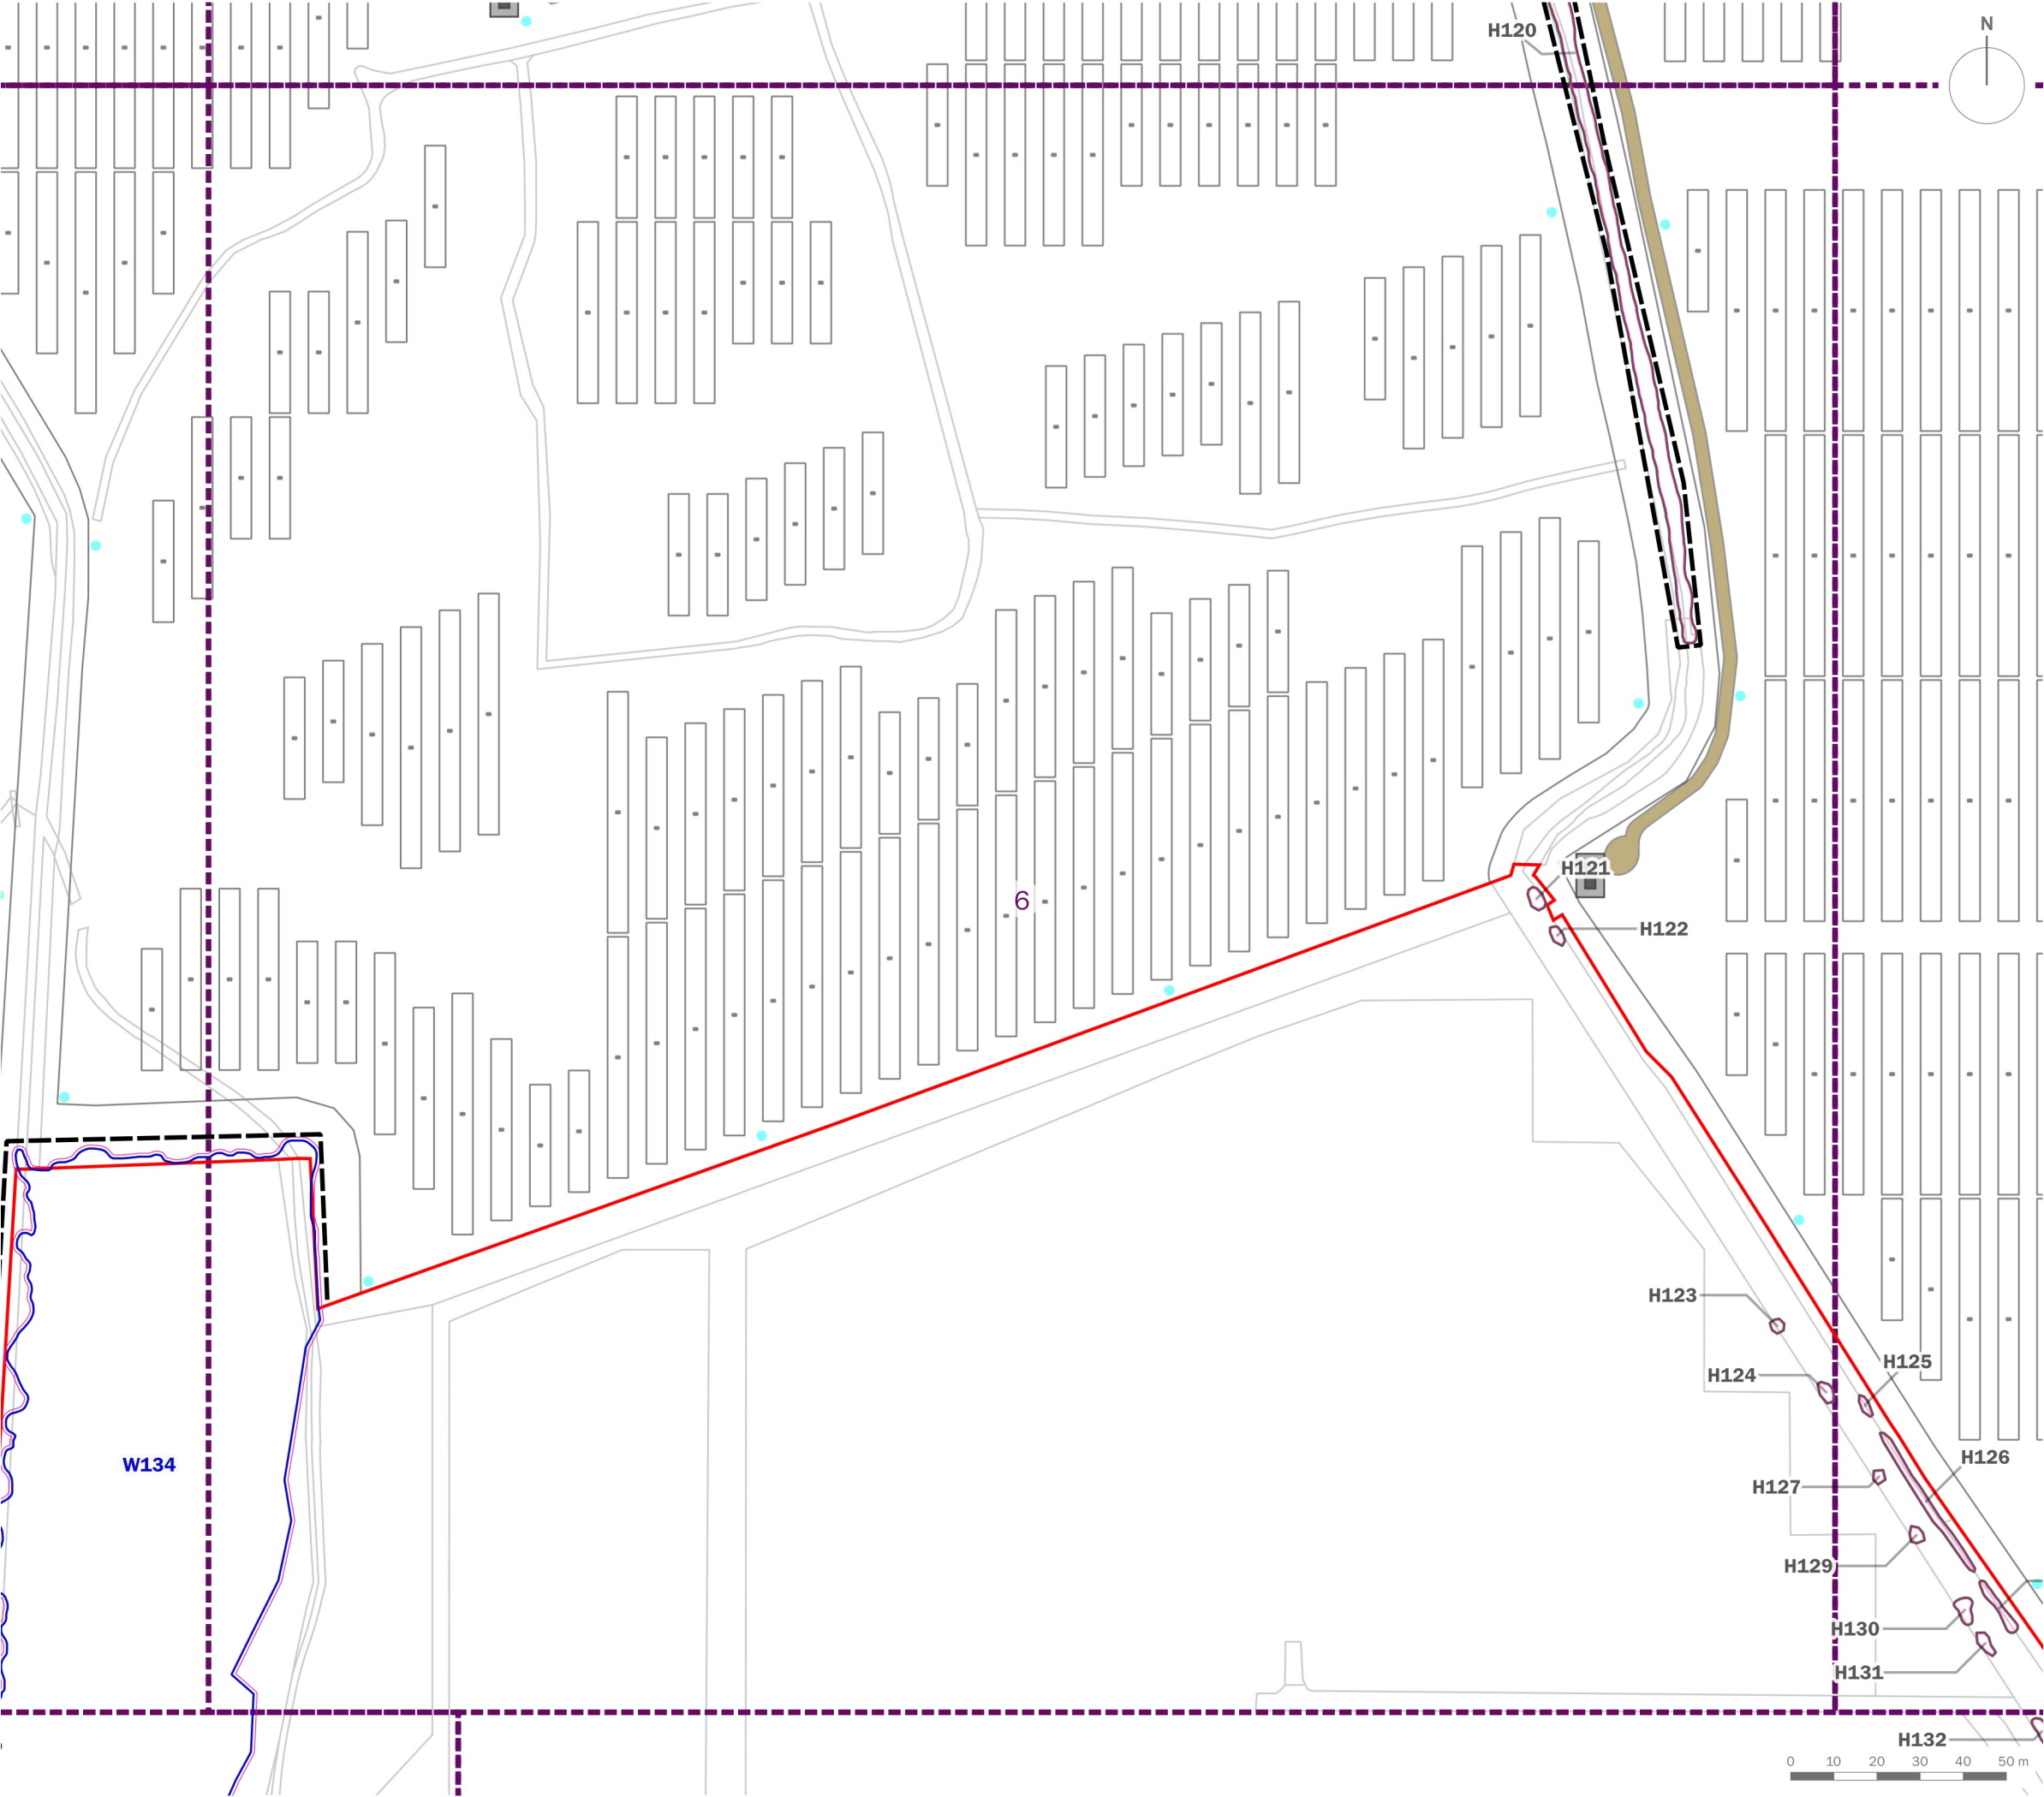

Site Boundary

T1

Tree/Group Number

Tree/Group Canopy

Tree Stem

Root Protection Area

Category A: Trees of high quality and value

Category B: Trees of moderate quality and value

Category C: Trees of low quality and value

Category U: Trees of poor quality and value

Trees to be Removed


Restored Ancient Woodland Site

Ancient Woodland Inventory 15m Buffer

Protective Fencing in accordance with BS 5837:2012

Crown Lift in accordance with BS 3998:2010

Hand Dig



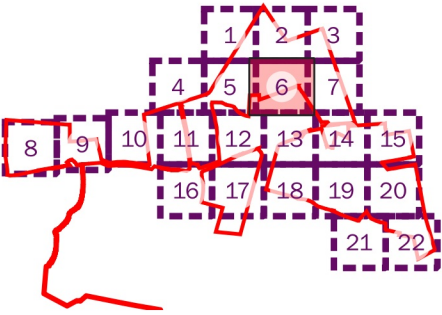


client	Bodelwyddan Solar and Energy Storage Limited		
project title	Bodelwyddan Solar and Energy Storage		
drawing title	Solar Panel Area Tree Protection Plan (Sheet 6 of 22)		
date	19 AUGUST 2025	drawn by	PDr
drawing number	edp8841_d032b	checked	GSn
scale	1:1,500 @ A3	QA	DJo

edp

the environmental dimension partnership



Registered office: 01285 740427 - www.edp-uk.co.uk - info@edp-uk.co.uk

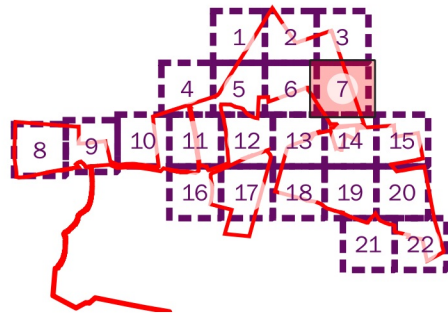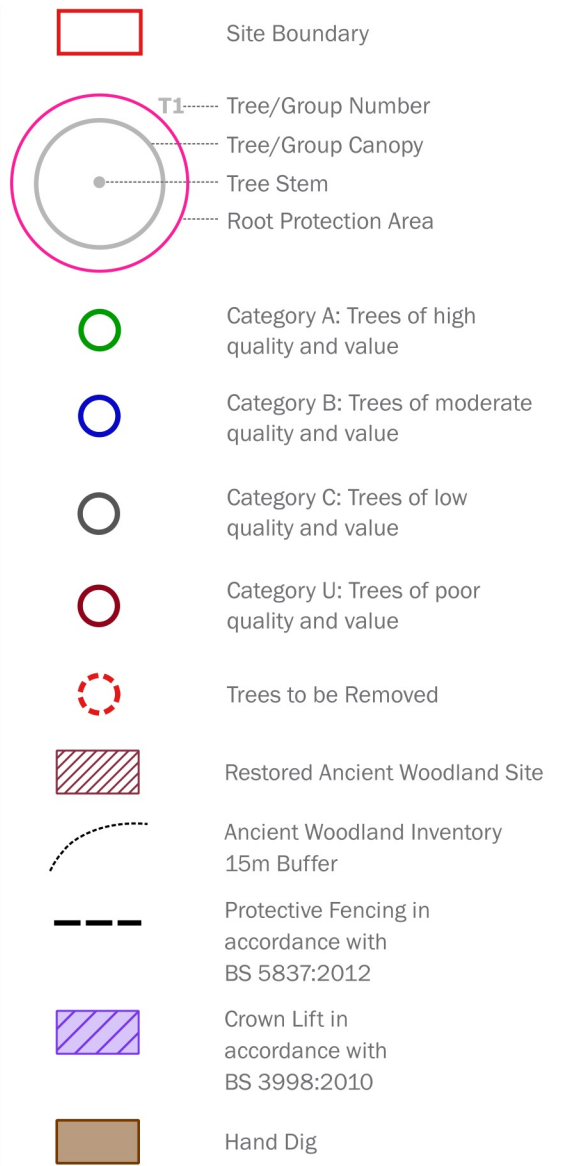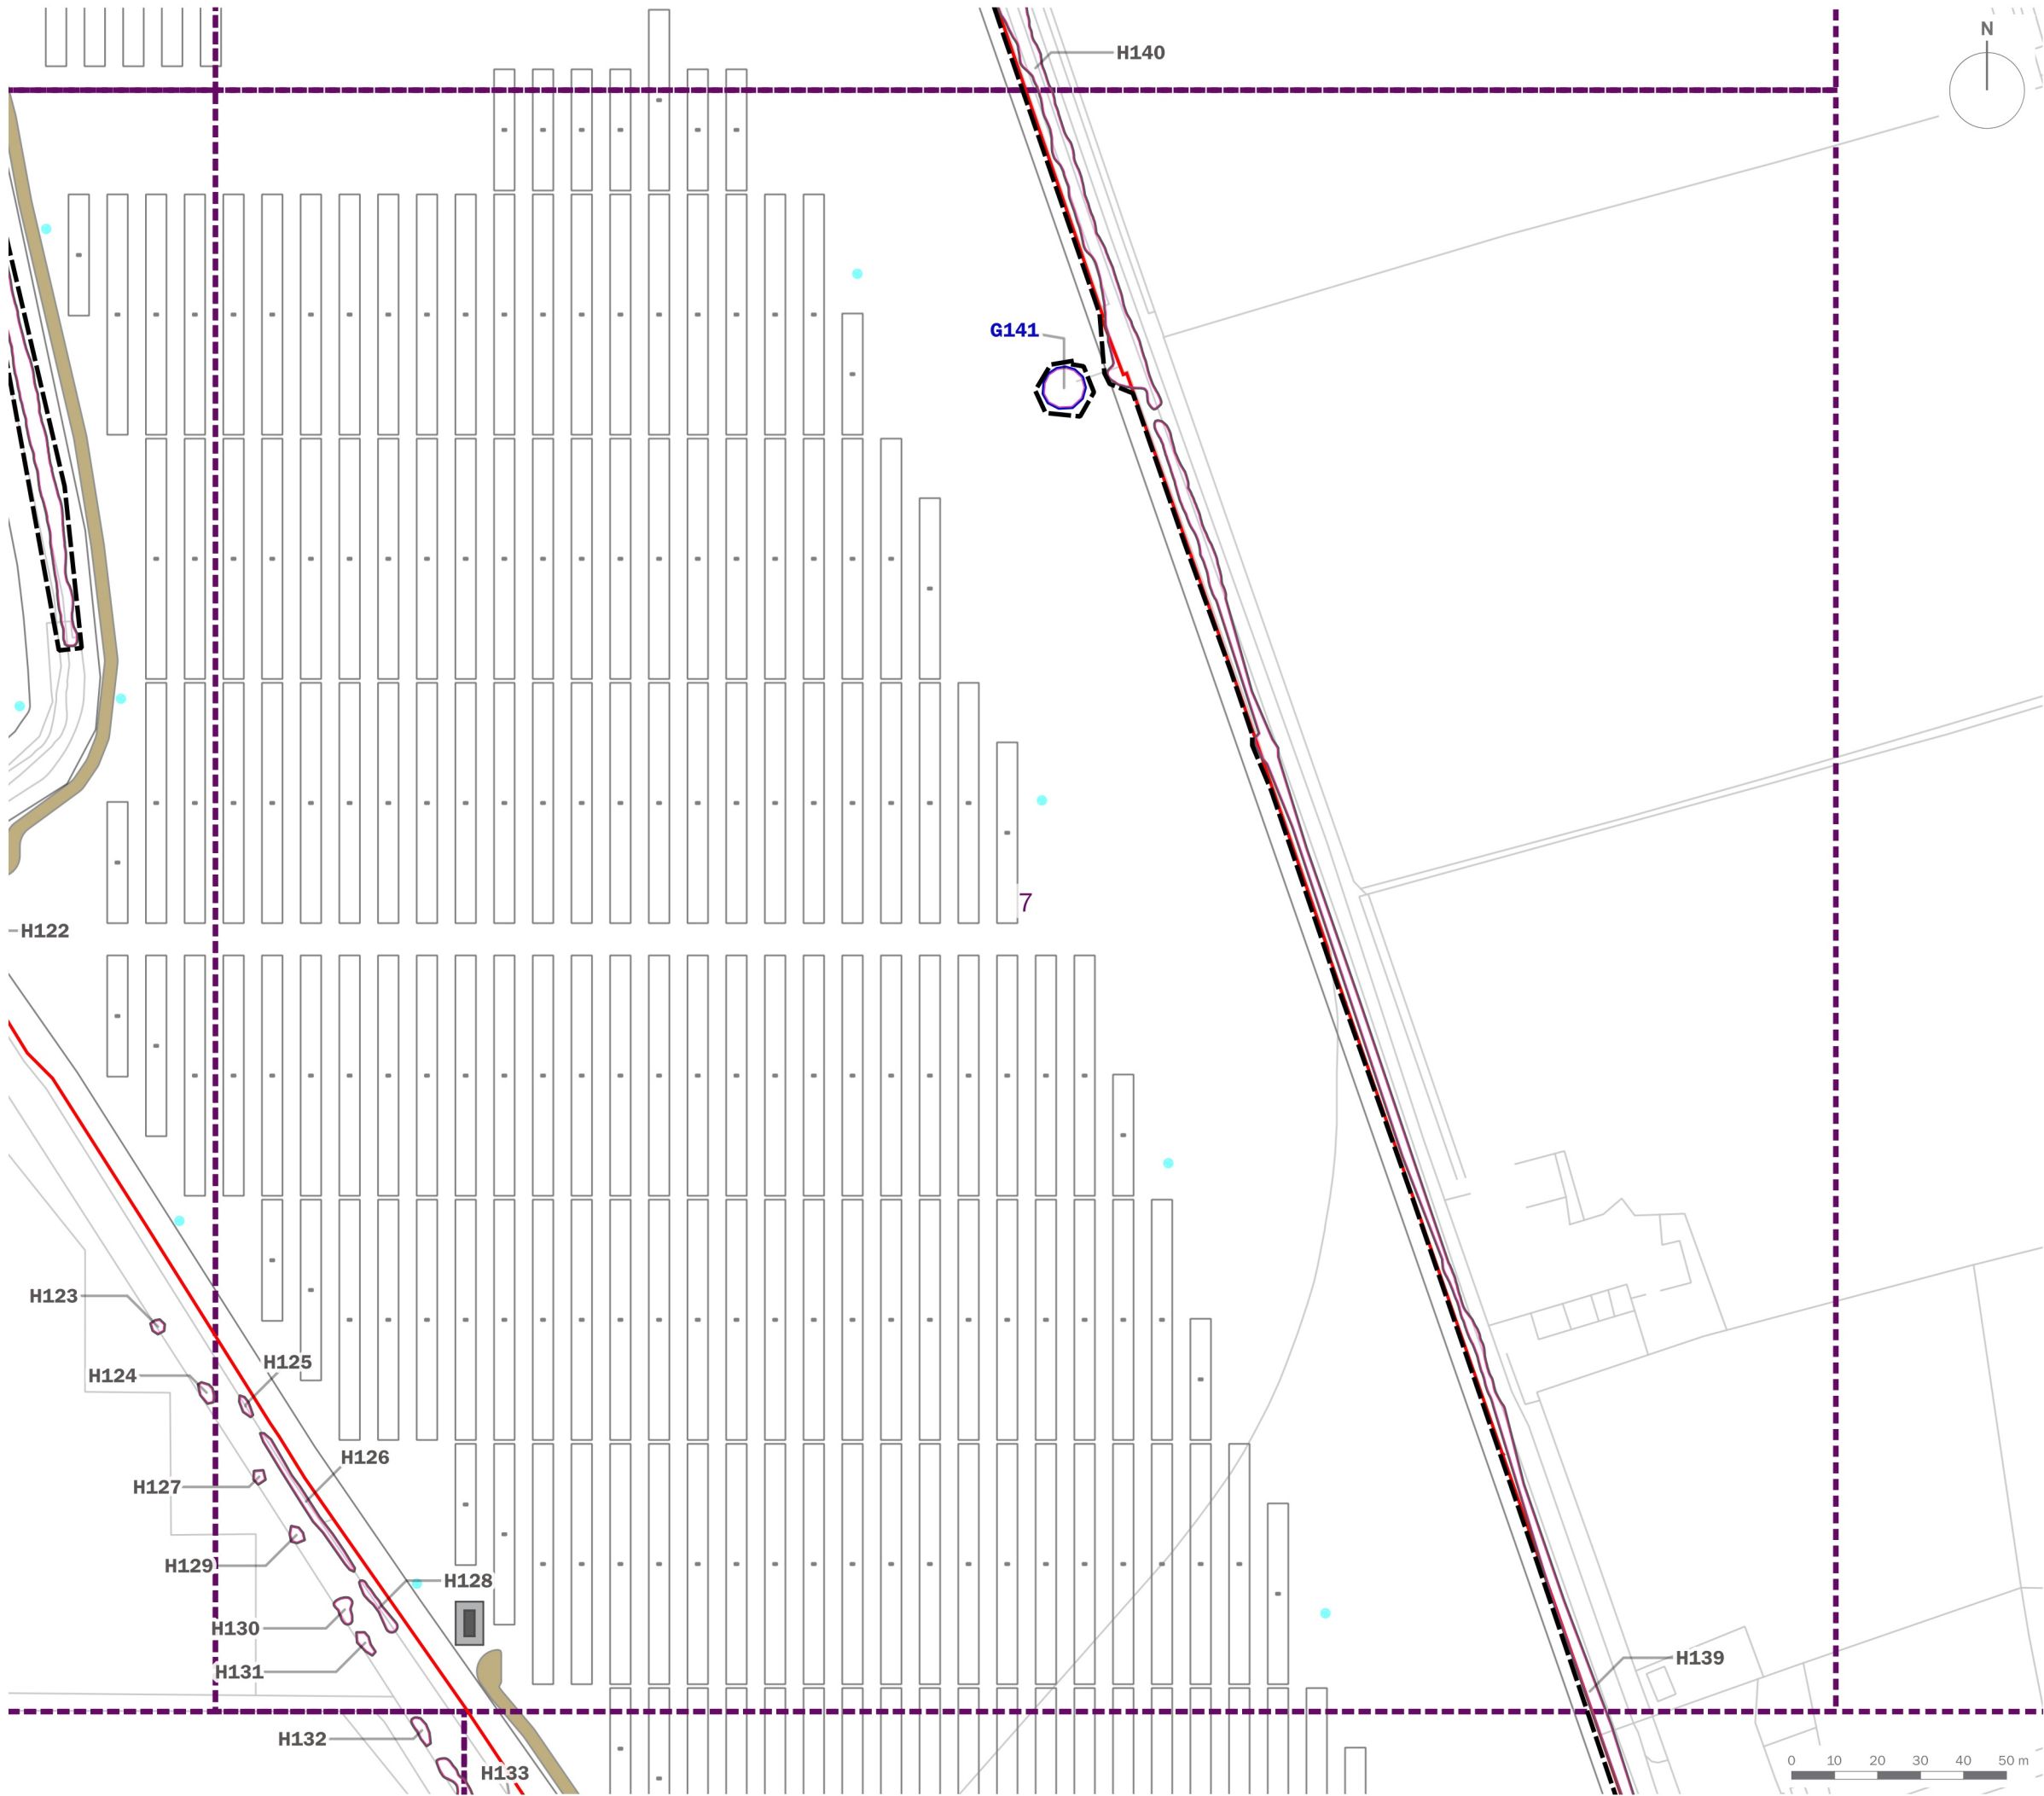


client			
Bodelwyddan Solar and Energy Storage Limited			
project title			
Bodelwyddan Solar and Energy Storage			
drawing title			
Solar Panel Area Tree Protection Plan (Sheet 7 of 22)			
date	19 AUGUST 2025	drawn by	PDr
drawing number	edp8841_d032b	checked	GSn
scale	1:1,500 @ A3	QA	DJo



Registered office: 01285 740427 - www.edp-uk.co.uk - info@edp-uk.co.uk

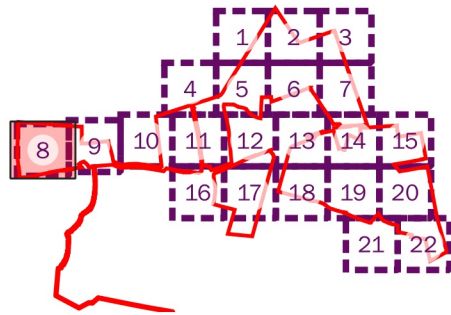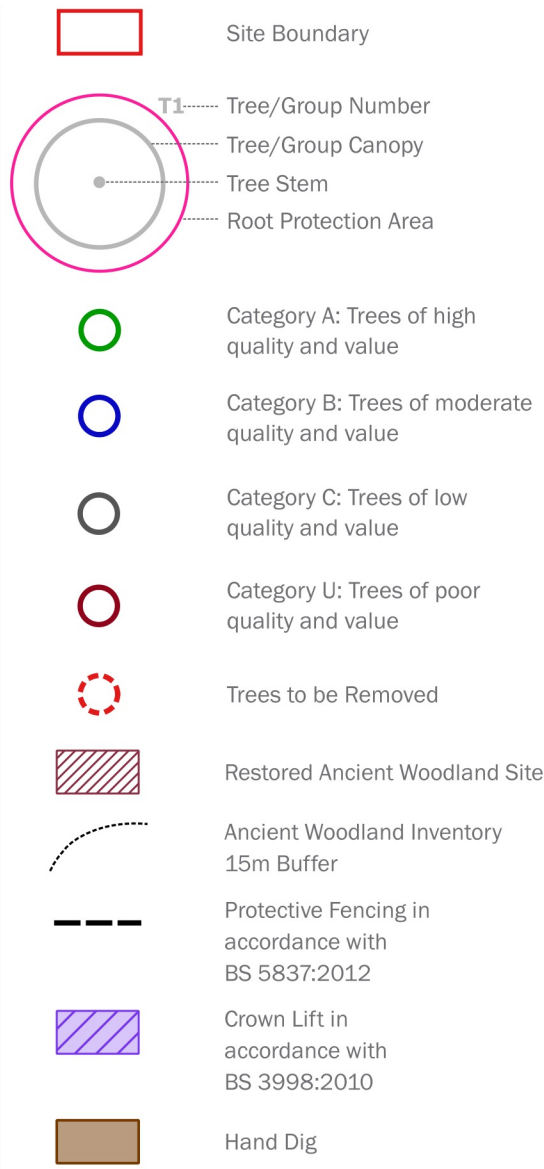

client	Bodelwyddan Solar and Energy Storage Limited		
project title	Bodelwyddan Solar and Energy Storage		
drawing title	Solar Panel Area Tree Protection Plan (Sheet 8 of 22)		
date	19 AUGUST 2025	drawn by	PDr
drawing number	edp8841_d032b	checked	GSn
scale	1:1,500 @ A3	QA	DJo

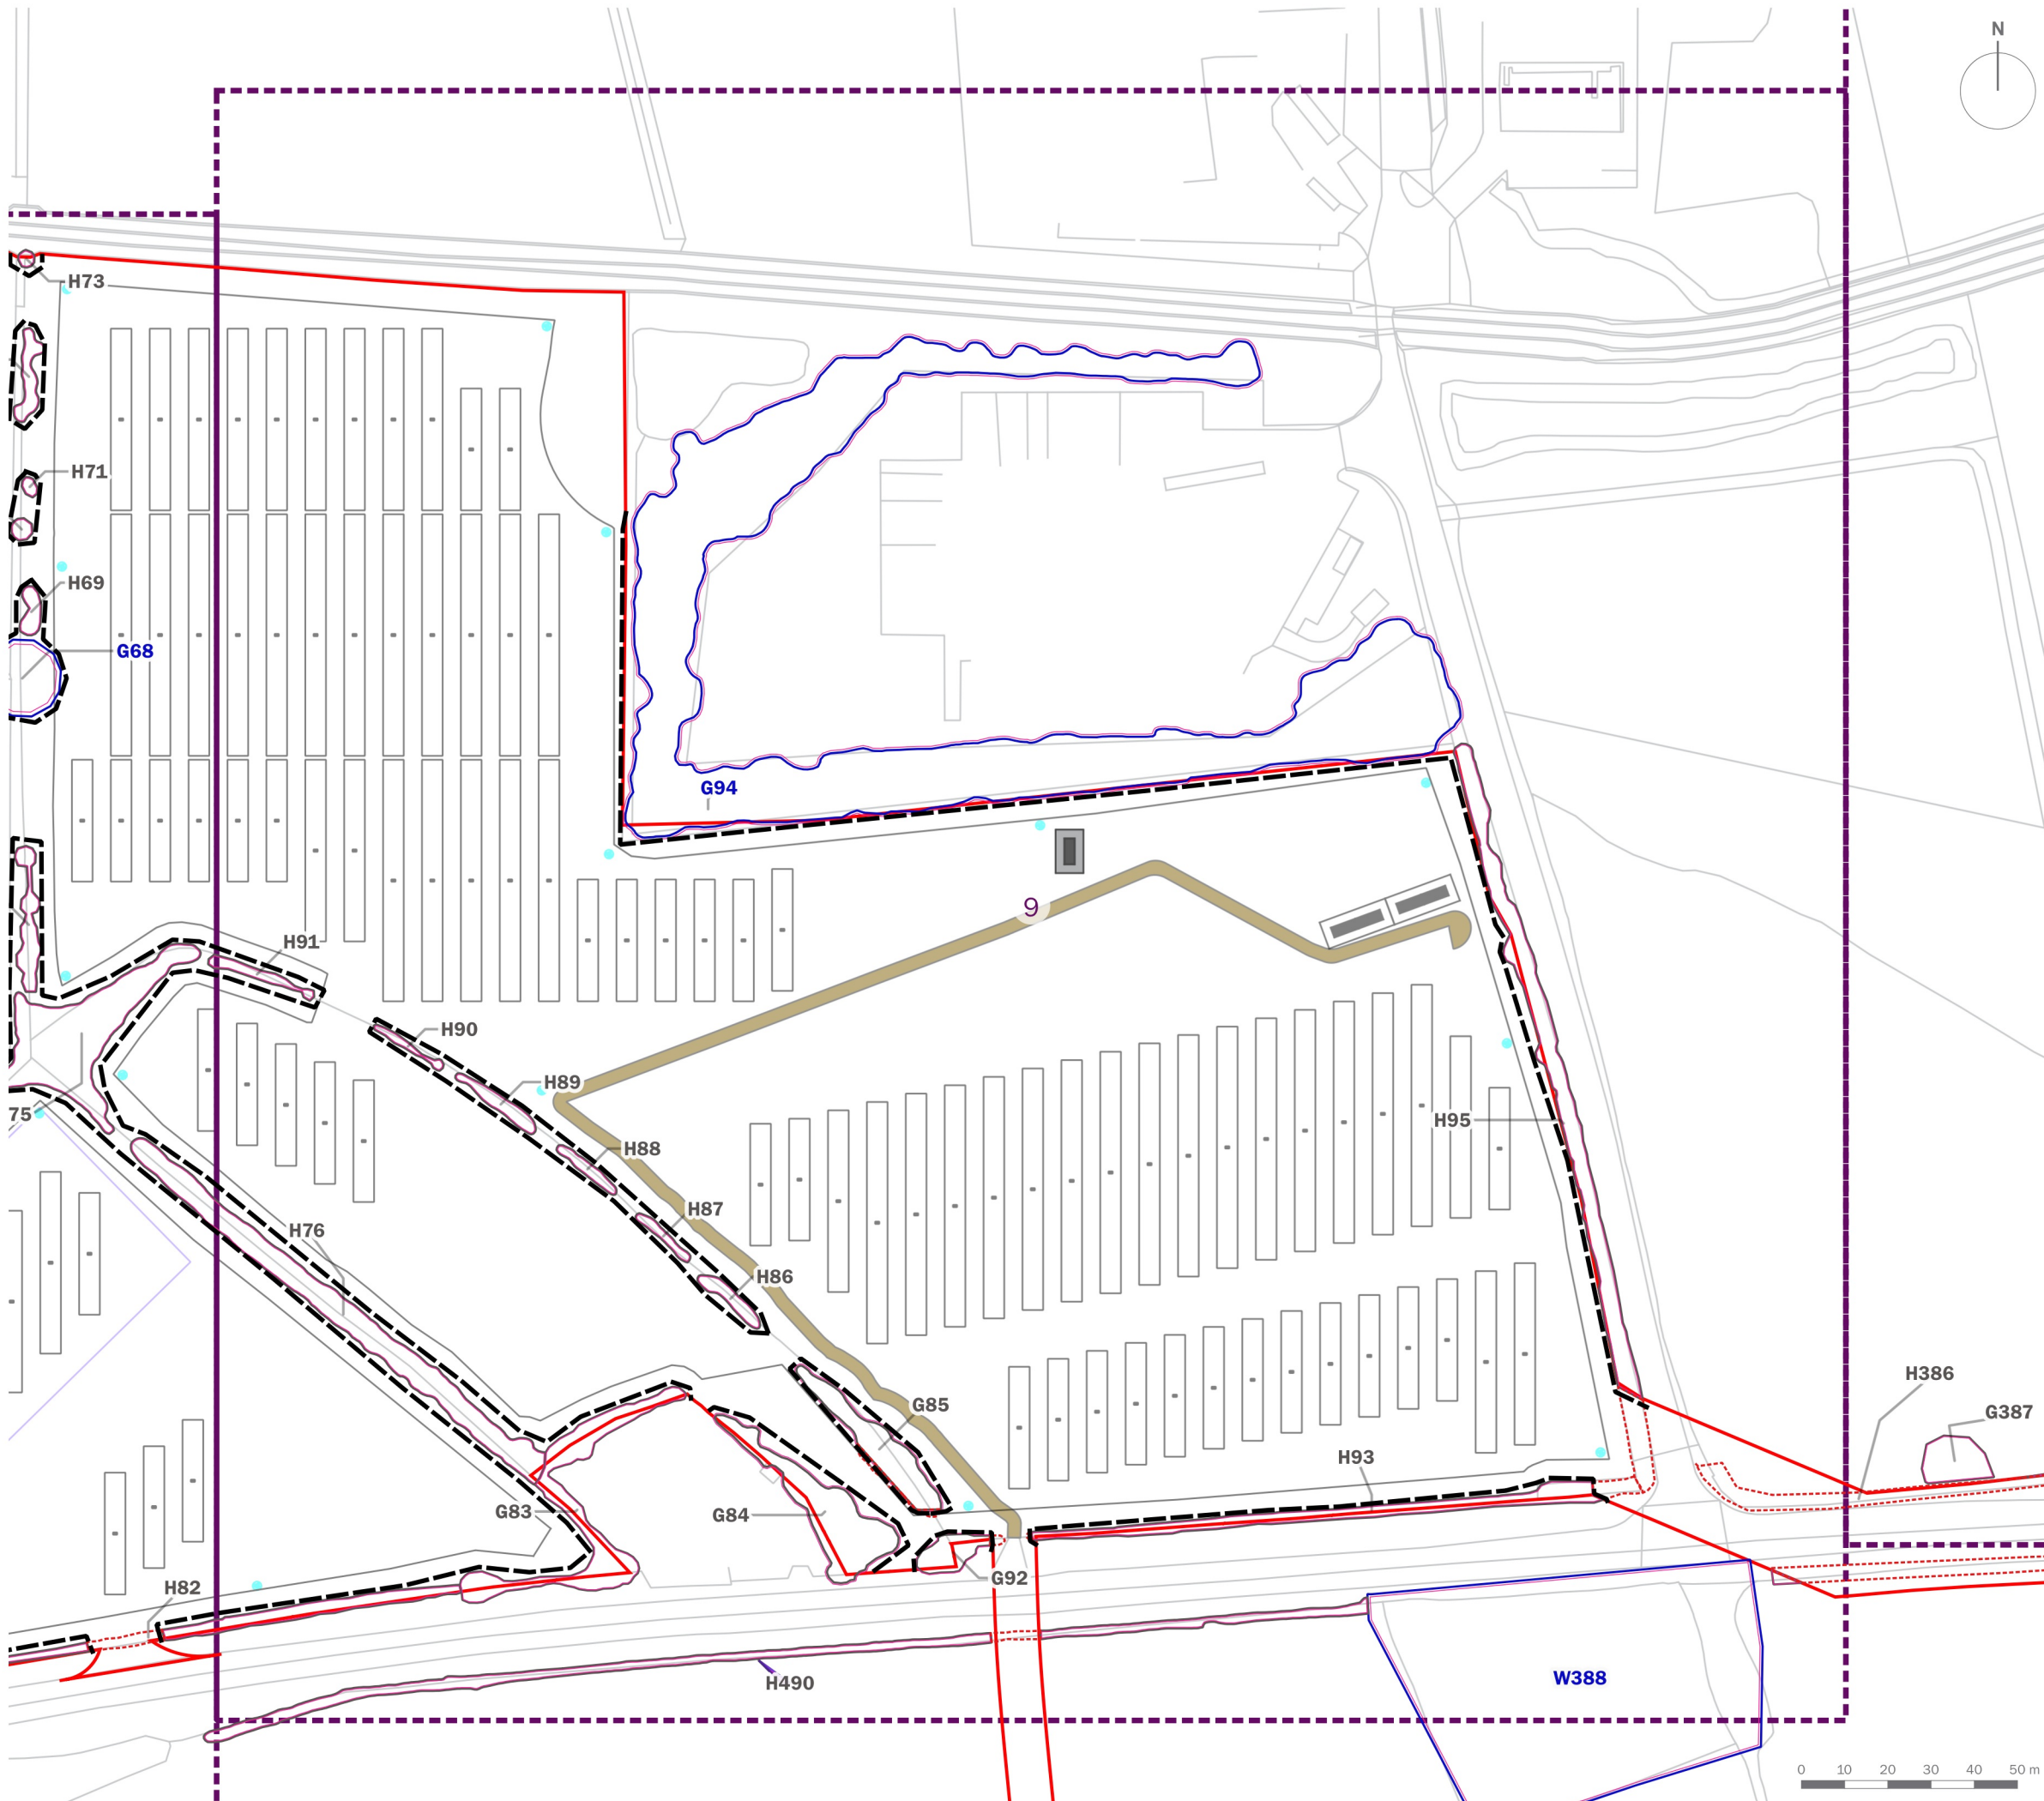

T1

Site Boundary

Tree/Group Number

Tree/Group Canopy

Tree Stem

Root Protection Area

Category A: Trees of high quality and value

Category B: Trees of moderate quality and value

Category C: Trees of low quality and value

Category U: Trees of poor quality and value

Trees to be Removed

Restored Ancient Woodland Site

Ancient Woodland Inventory 15m Buffer

Protective Fencing in accordance with BS 5837:2012

Crown Lift in accordance with BS 3998:2010

Hand Dig

1

2

3

4

5

6

7

8

9

10

11

12

13

14

15

16

17

18

19

20

21

22

client	Bodelwyddan Solar and Energy Storage Limited		
project title	Bodelwyddan Solar and Energy Storage		
drawing title	Solar Panel Area Tree Protection Plan (Sheet 9 of 22)		
date	19 AUGUST 2025	drawn by	PDr
drawing number	edp8841_d032b	checked	GSn
scale	1:1,500 @ A3	QA	DJo

edp

the environmental dimension partnership

Registered office: 01285 740427 - www.edp-uk.co.uk - info@edp-uk.co.uk



Site Boundary

T1

Tree/Group Number

Tree/Group Canopy

Tree Stem

Root Protection Area

Category A: Trees of high quality and value

Category B: Trees of moderate quality and value

Category C: Trees of low quality and value

Category U: Trees of poor quality and value

Trees to be Removed


Restored Ancient Woodland Site

Ancient Woodland Inventory 15m Buffer

Protective Fencing in accordance with BS 5837:2012

Crown Lift in accordance with BS 3998:2010

Hand Dig

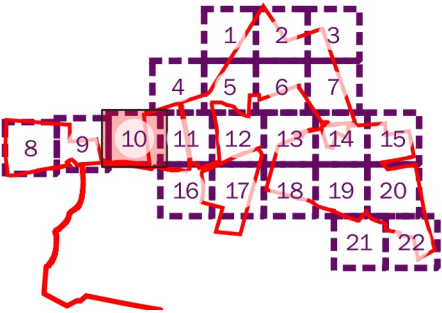


client	Bodelwyddan Solar and Energy Storage Limited		
project title	Bodelwyddan Solar and Energy Storage		
drawing title	Solar Panel Area Tree Protection Plan (Sheet 10 of 22)		
date	19 AUGUST 2025	drawn by	PDr
drawing number	edp8841_d032b	checked	GSn
scale	1:1,500 @ A3	QA	DJo

edp

the environmental dimension partnership

Registered office: 01285 740427 - www.edp-uk.co.uk - info@edp-uk.co.uk

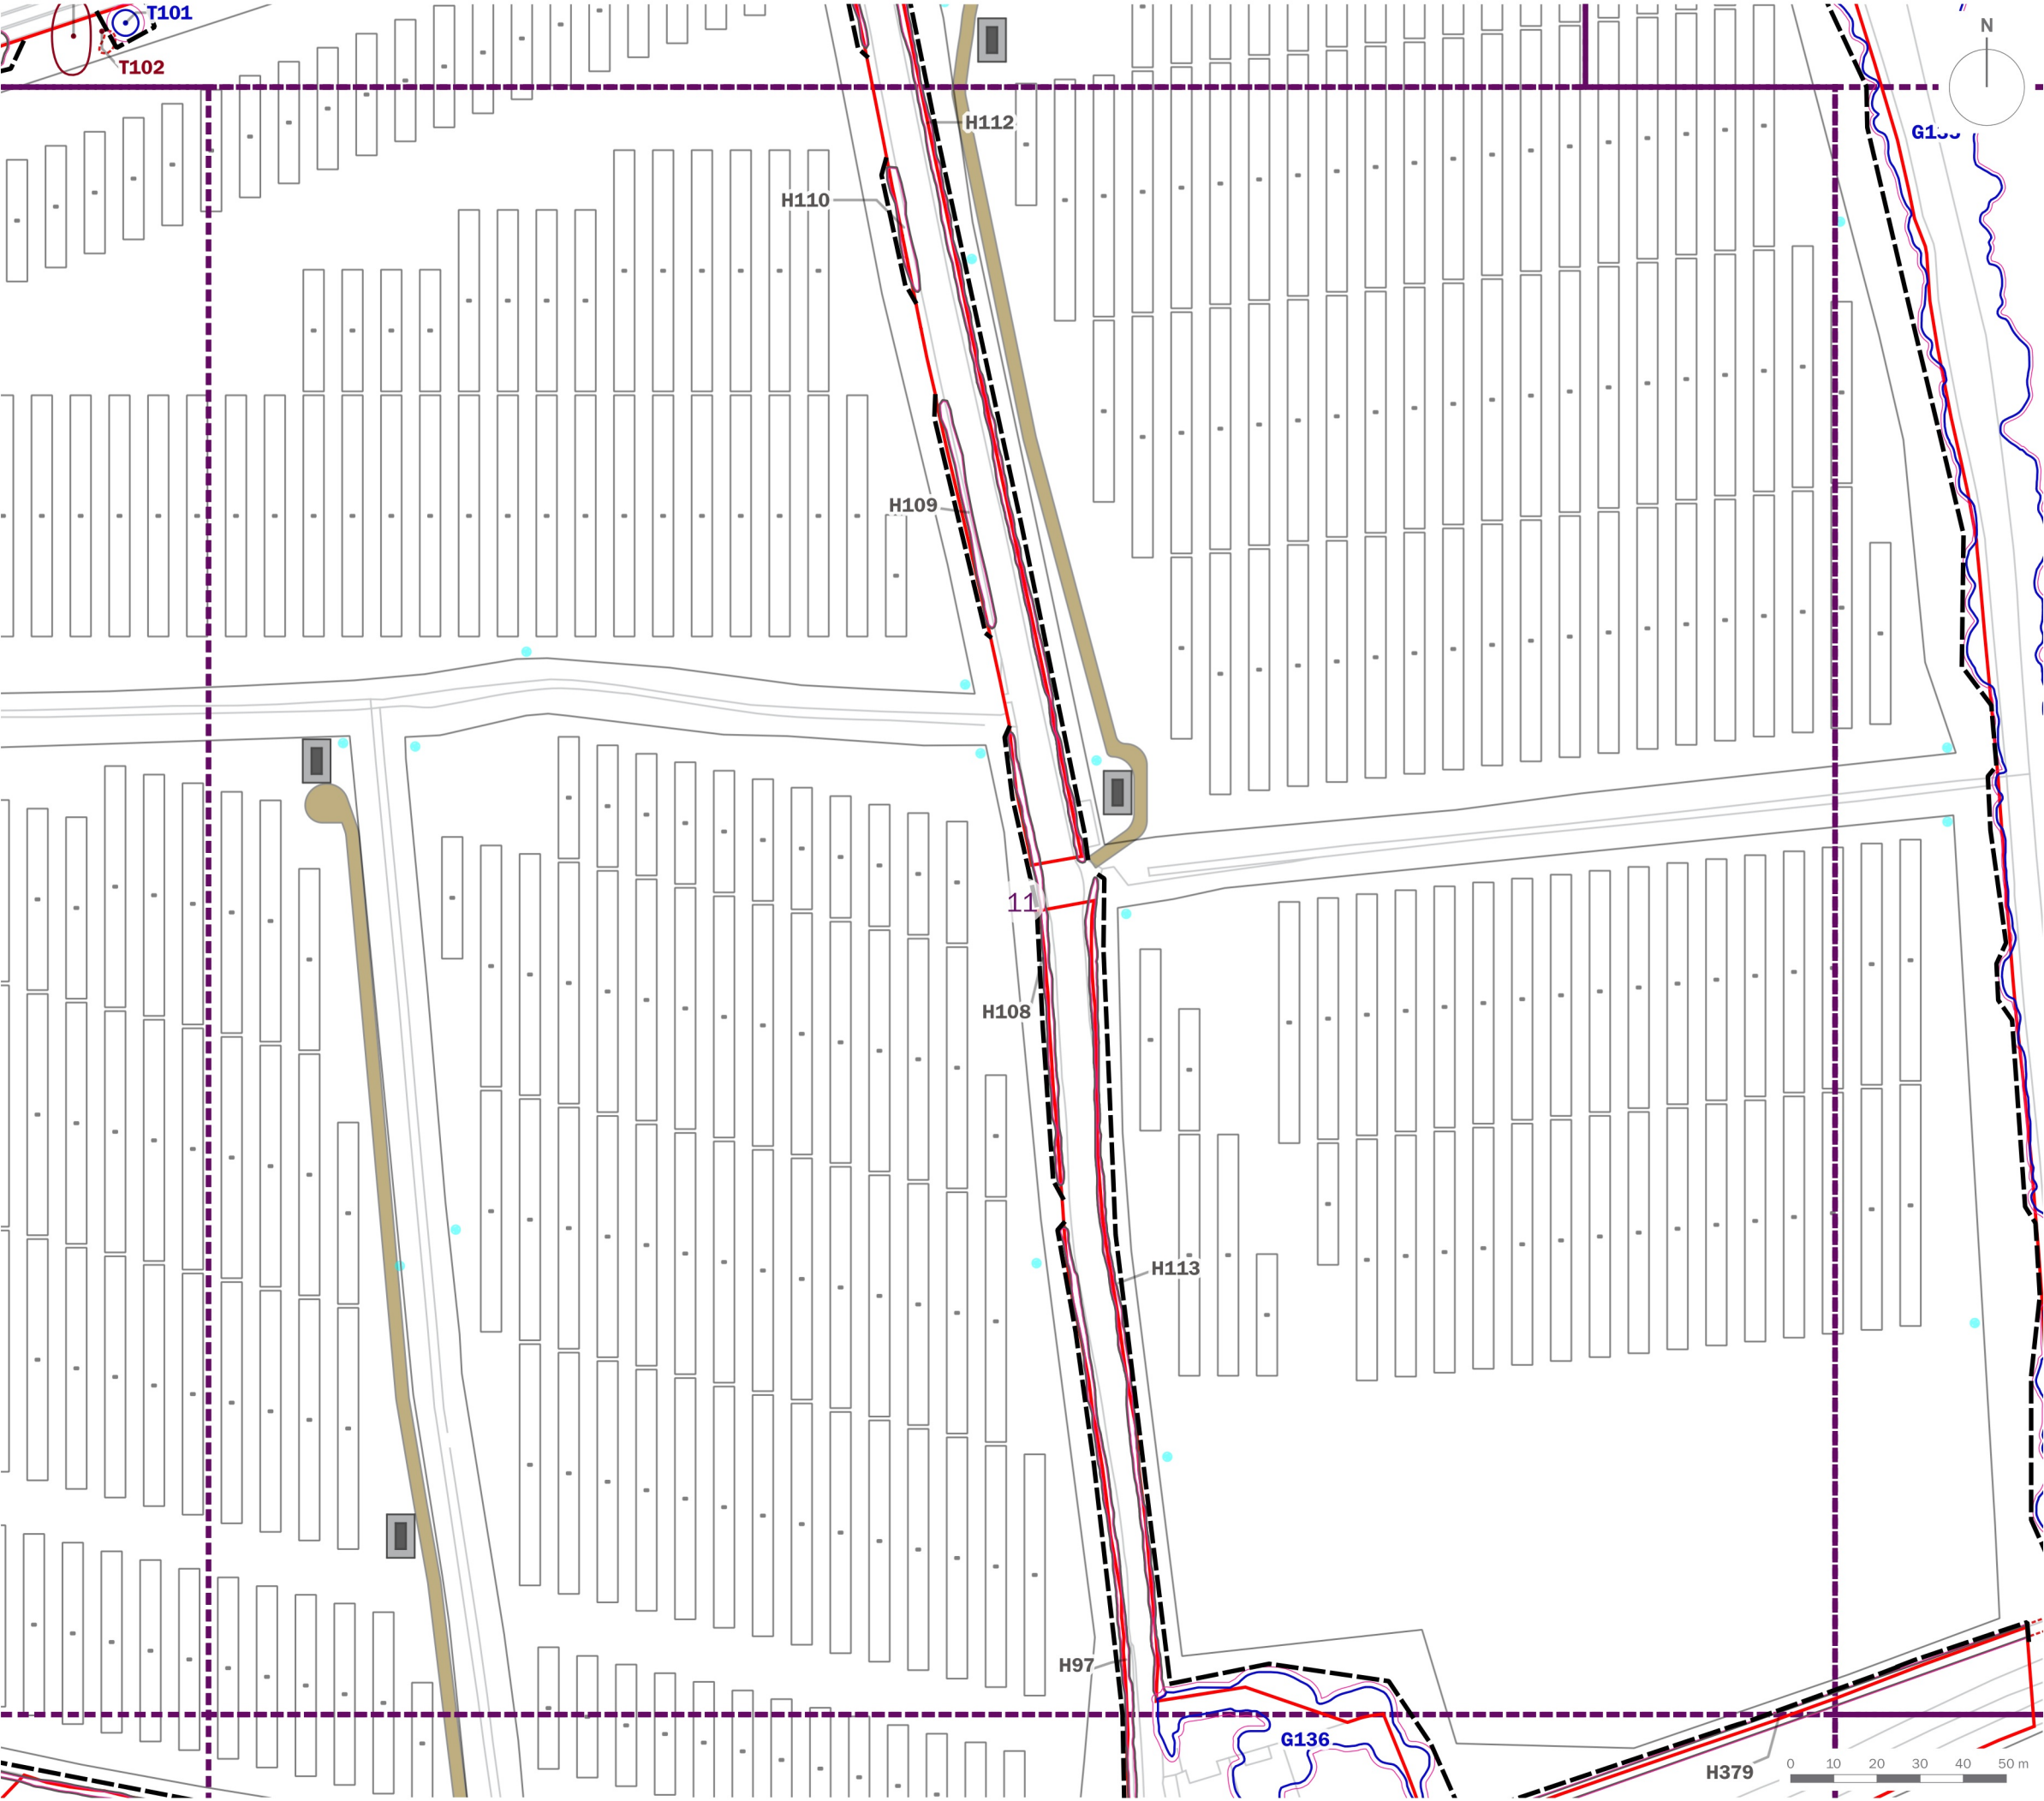

Site Boundary

T1

Tree/Group Number

Tree/Group Canopy

Tree Stem

Root Protection Area

Category A: Trees of high quality and value

Category B: Trees of moderate quality and value

Category C: Trees of low quality and value

Category U: Trees of poor quality and value

Trees to be Removed

Restored Ancient Woodland Site

Ancient Woodland Inventory 15m Buffer

Protective Fencing in accordance with BS 5837:2012

Crown Lift in accordance with BS 3998:2010

Hand Dig

1

2

3

4

5

6

7

8

9

10

11

12

13

14

15

16

17

18

19

20

21

22

client

Bodelwyddan Solar and Energy Storage Limited

project title

Bodelwyddan Solar and Energy Storage

drawing title

Solar Panel Area Tree Protection Plan (Sheet 11 of 22)

date

19 AUGUST 2025

drawn by

PDr

drawing number

edp8841_d032b

checked

GSn

scale

1:1,500 @ A3

QA


DJo

edp

the environmental dimension partnership

Registered office: 01285 740427 - www.edp-uk.co.uk - info@edp-uk.co.uk

© The Environmental Dimension Partnership Ltd. © Crown copyright 2025 OS AC0000805001. © Crown copyright and database rights 2025 Ordnance Survey AC0000808122. Contains drawing 'Bodelwyddan layout_01_08_2025.dwg'

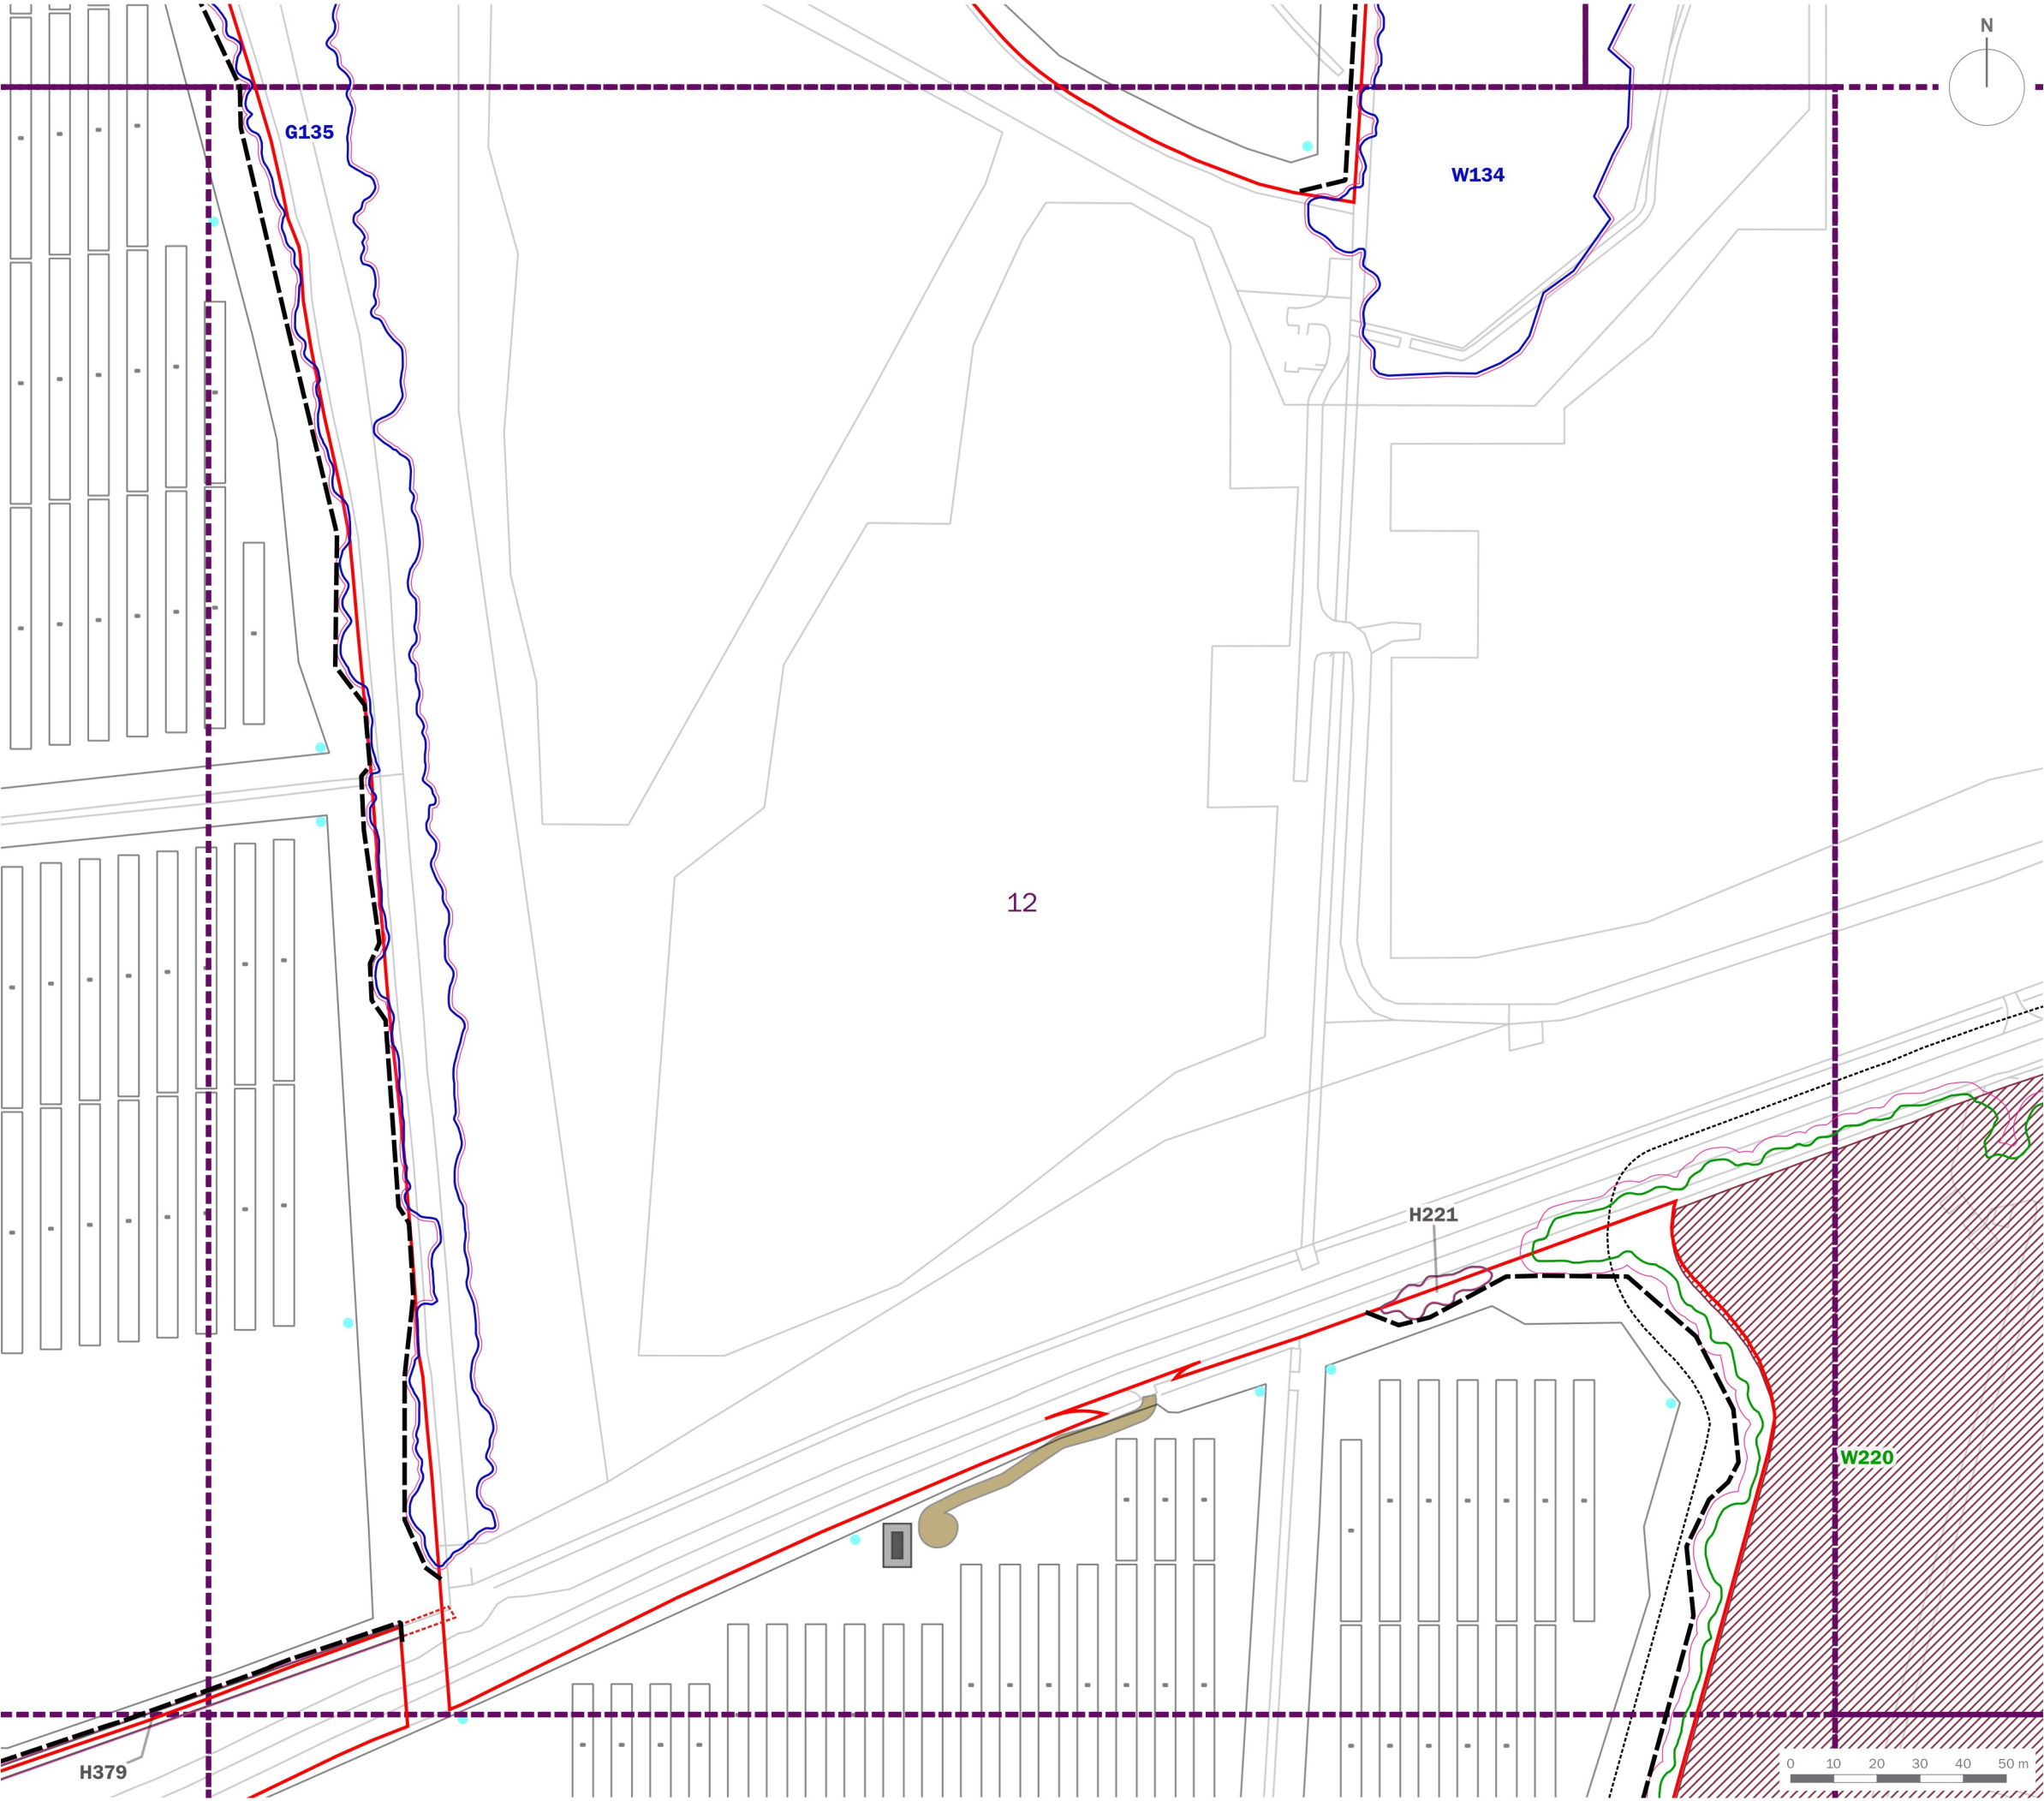

Site Boundary

T1

Tree/Group Number

Tree/Group Canopy

Tree Stem

Root Protection Area

Category A: Trees of high quality and value

Category B: Trees of moderate quality and value

Category C: Trees of low quality and value

Category U: Trees of poor quality and value

Trees to be Removed


Restored Ancient Woodland Site

Ancient Woodland Inventory 15m Buffer

Protective Fencing in accordance with BS 5837:2012

Crown Lift in accordance with BS 3998:2010




Hand Dig

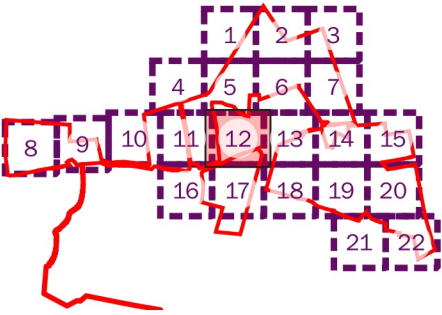

client			
Bodelwyddan Solar and Energy Storage Limited			
project title			
Bodelwyddan Solar and Energy Storage			
drawing title			
Solar Panel Area Tree Protection Plan (Sheet 12 of 22)			
date	19 AUGUST 2025	drawn by	PDr
drawing number	edp8841_d032b	checked	GSn
scale	1:1,500 @ A3	QA	DJo






Registered office: 01285 740427 - www.edp-uk.co.uk - info@edp-uk.co.uk

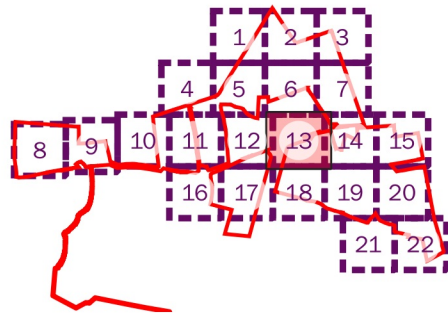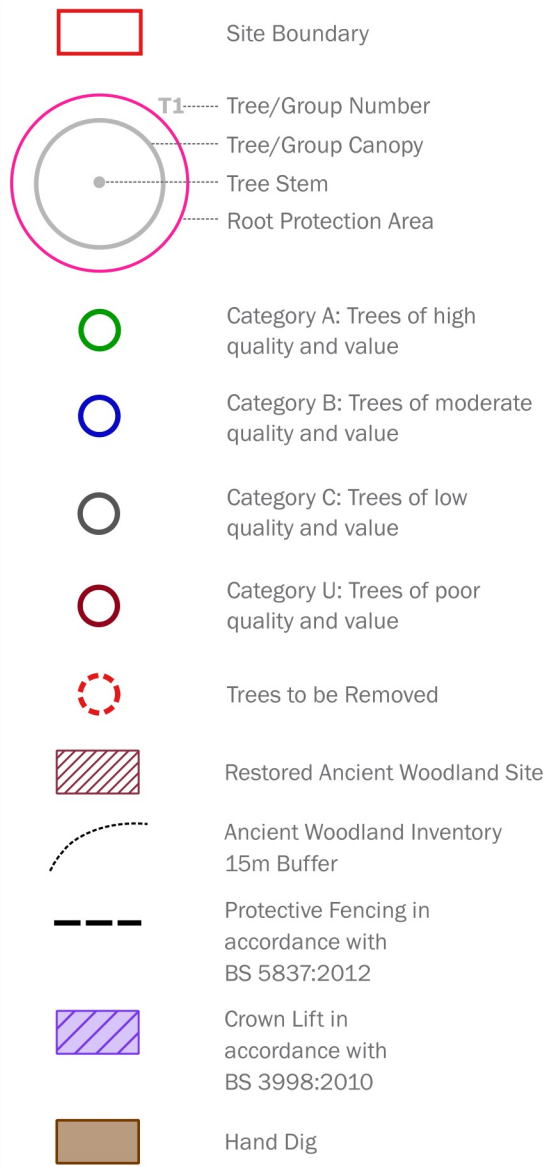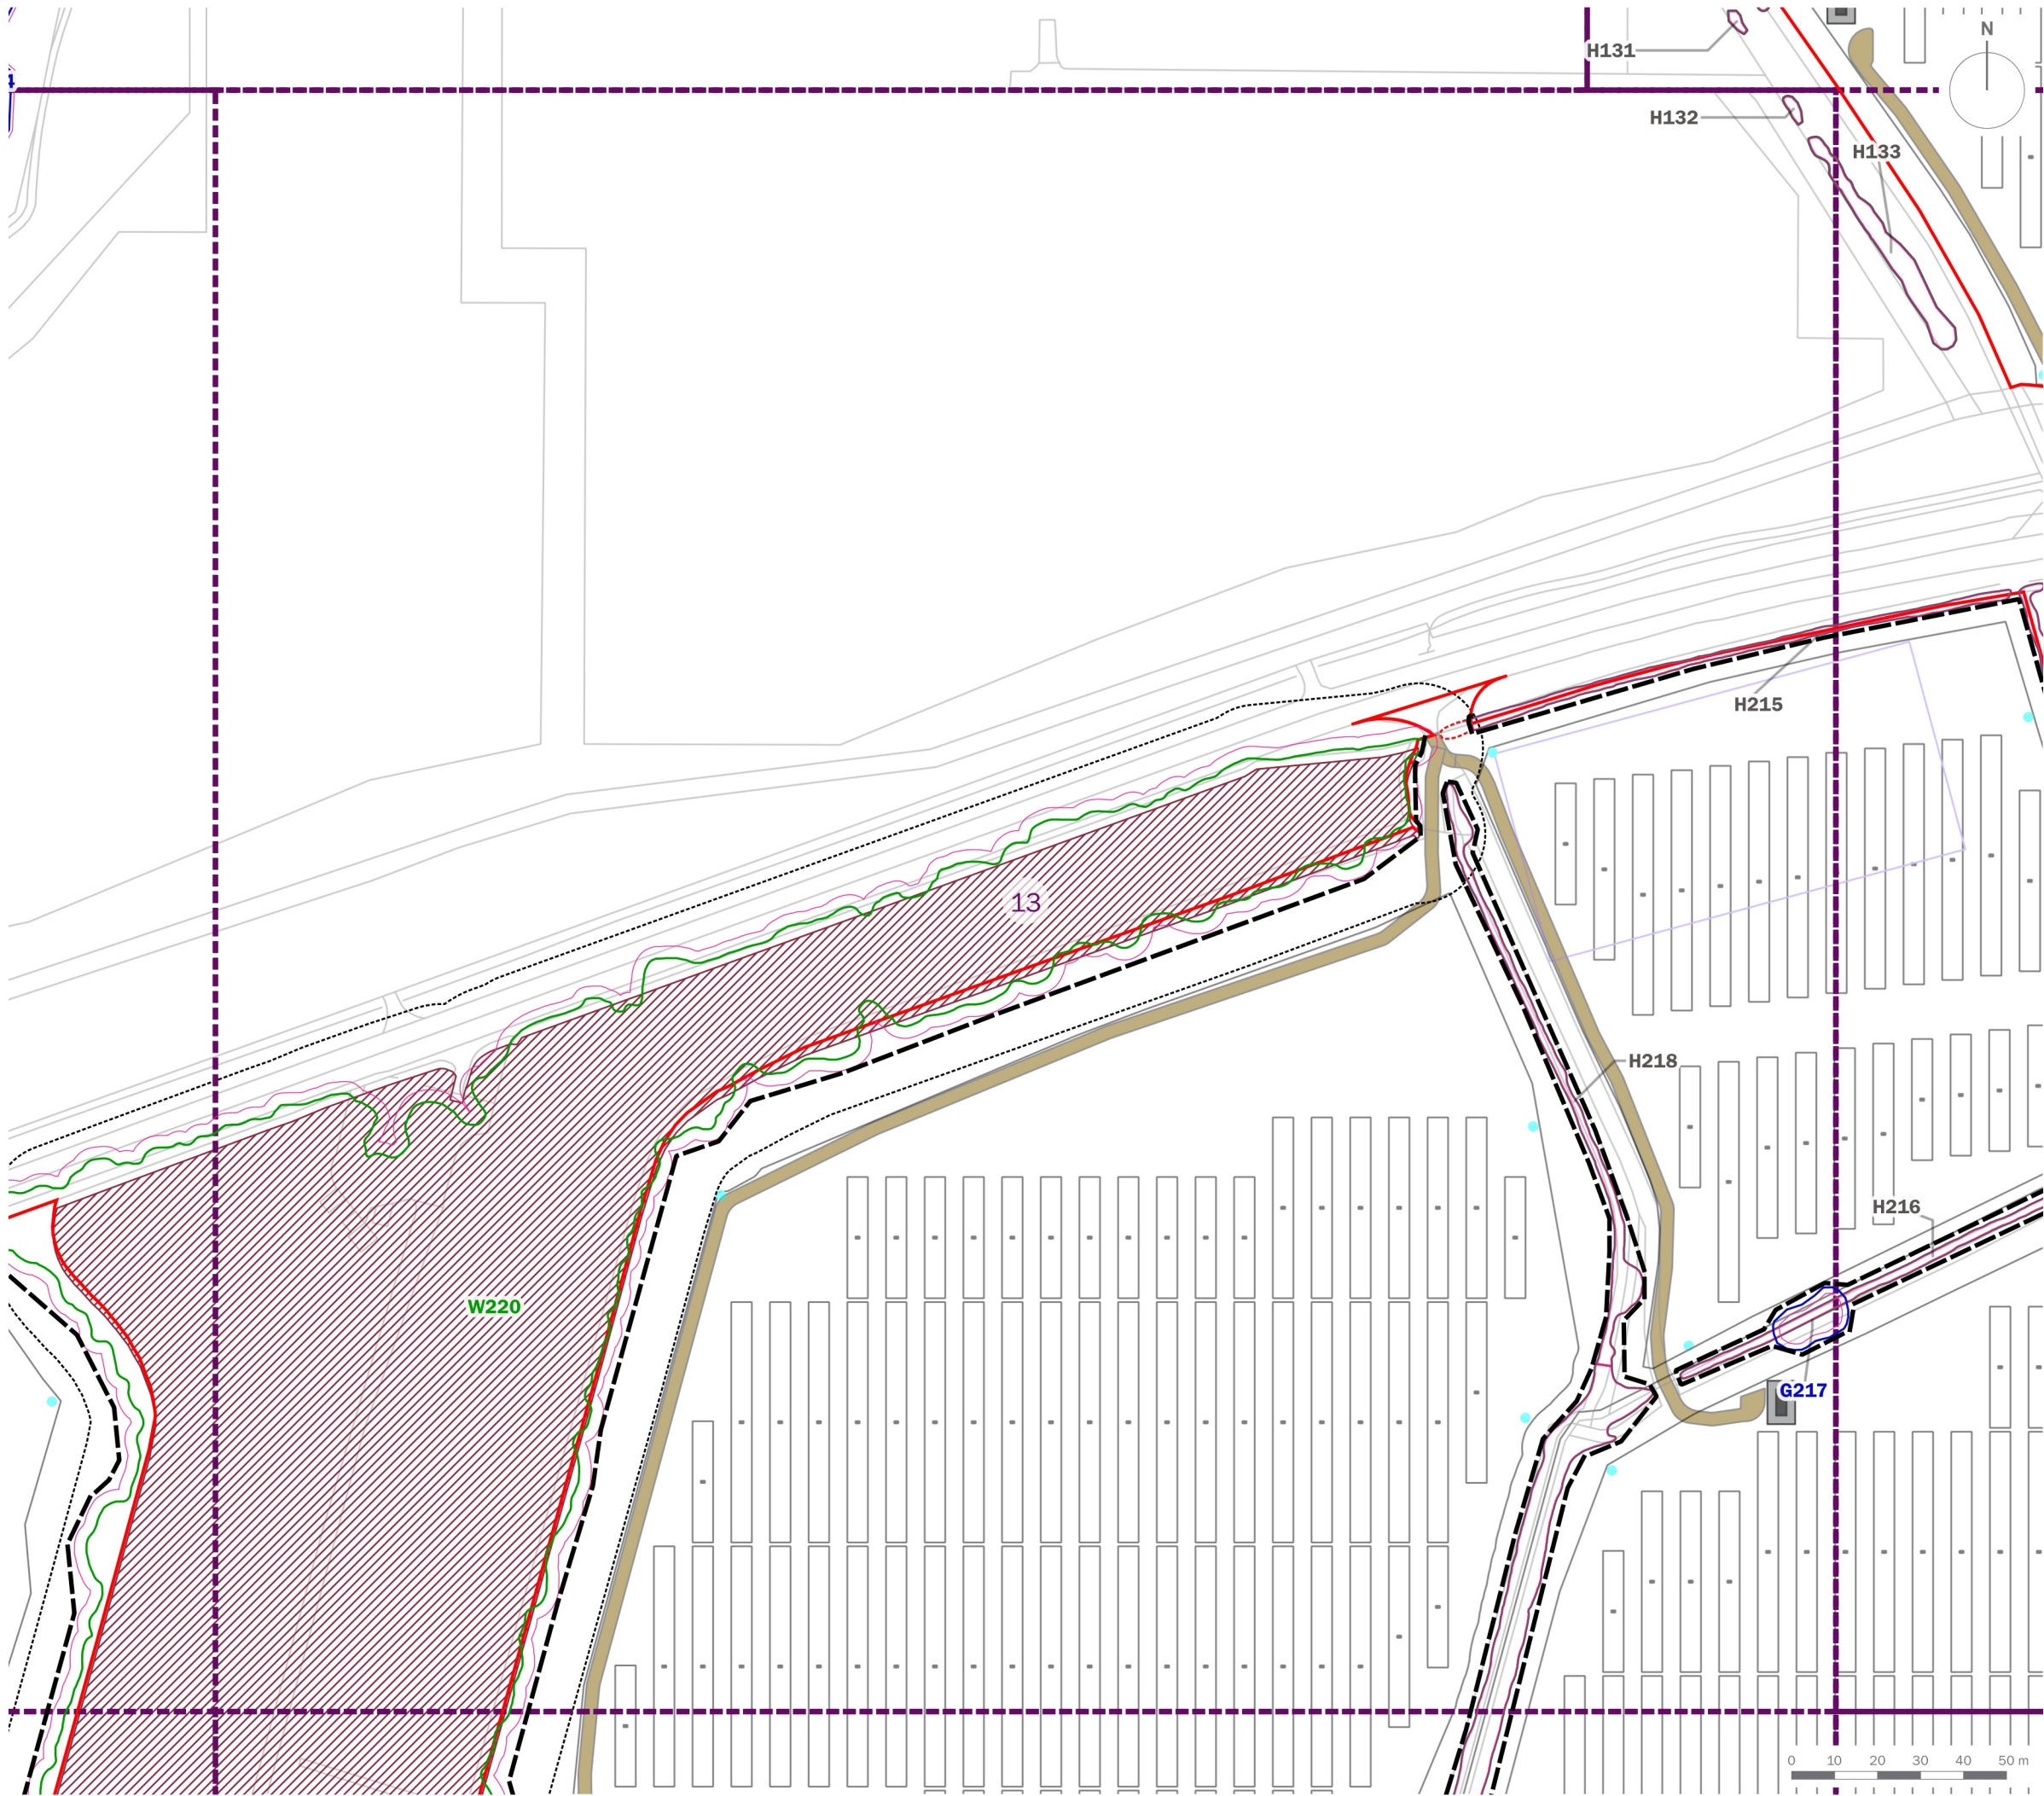

client	Bodelwyddan Solar and Energy Storage Limited		
project title	Bodelwyddan Solar and Energy Storage		
drawing title	Solar Panel Area Tree Protection Plan (Sheet 13 of 22)		
date	19 AUGUST 2025	drawn by	PDr
drawing number	edp8841_d032b	checked	GSn
scale	1:1,500 @ A3	QA	DJo




Registered office: 01285 740427 - www.edp-uk.co.uk - info@edp-uk.co.uk

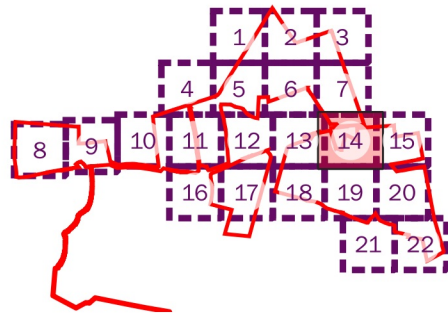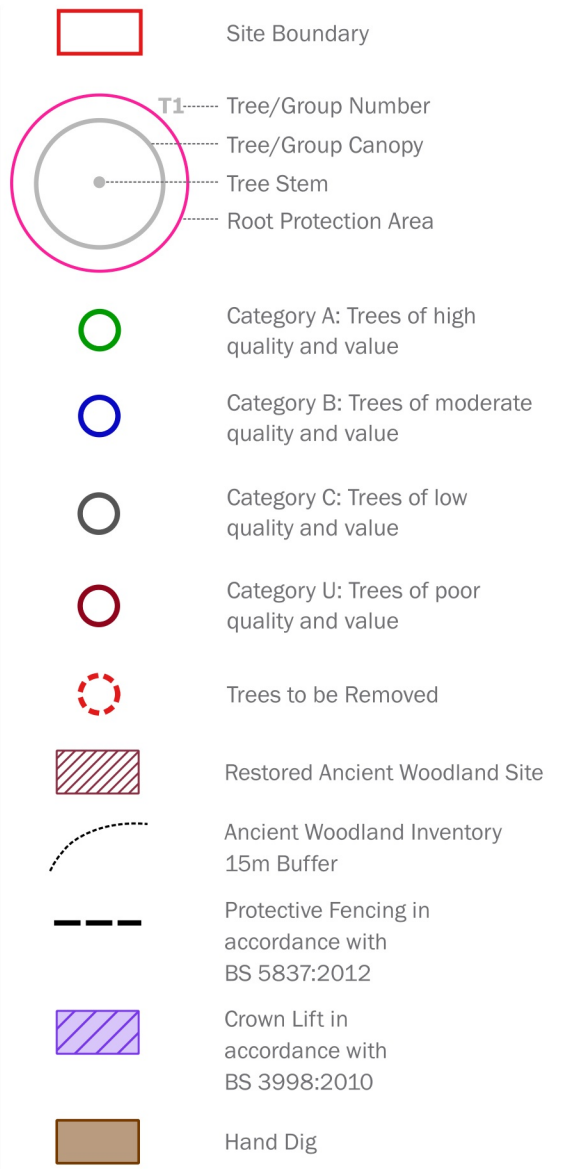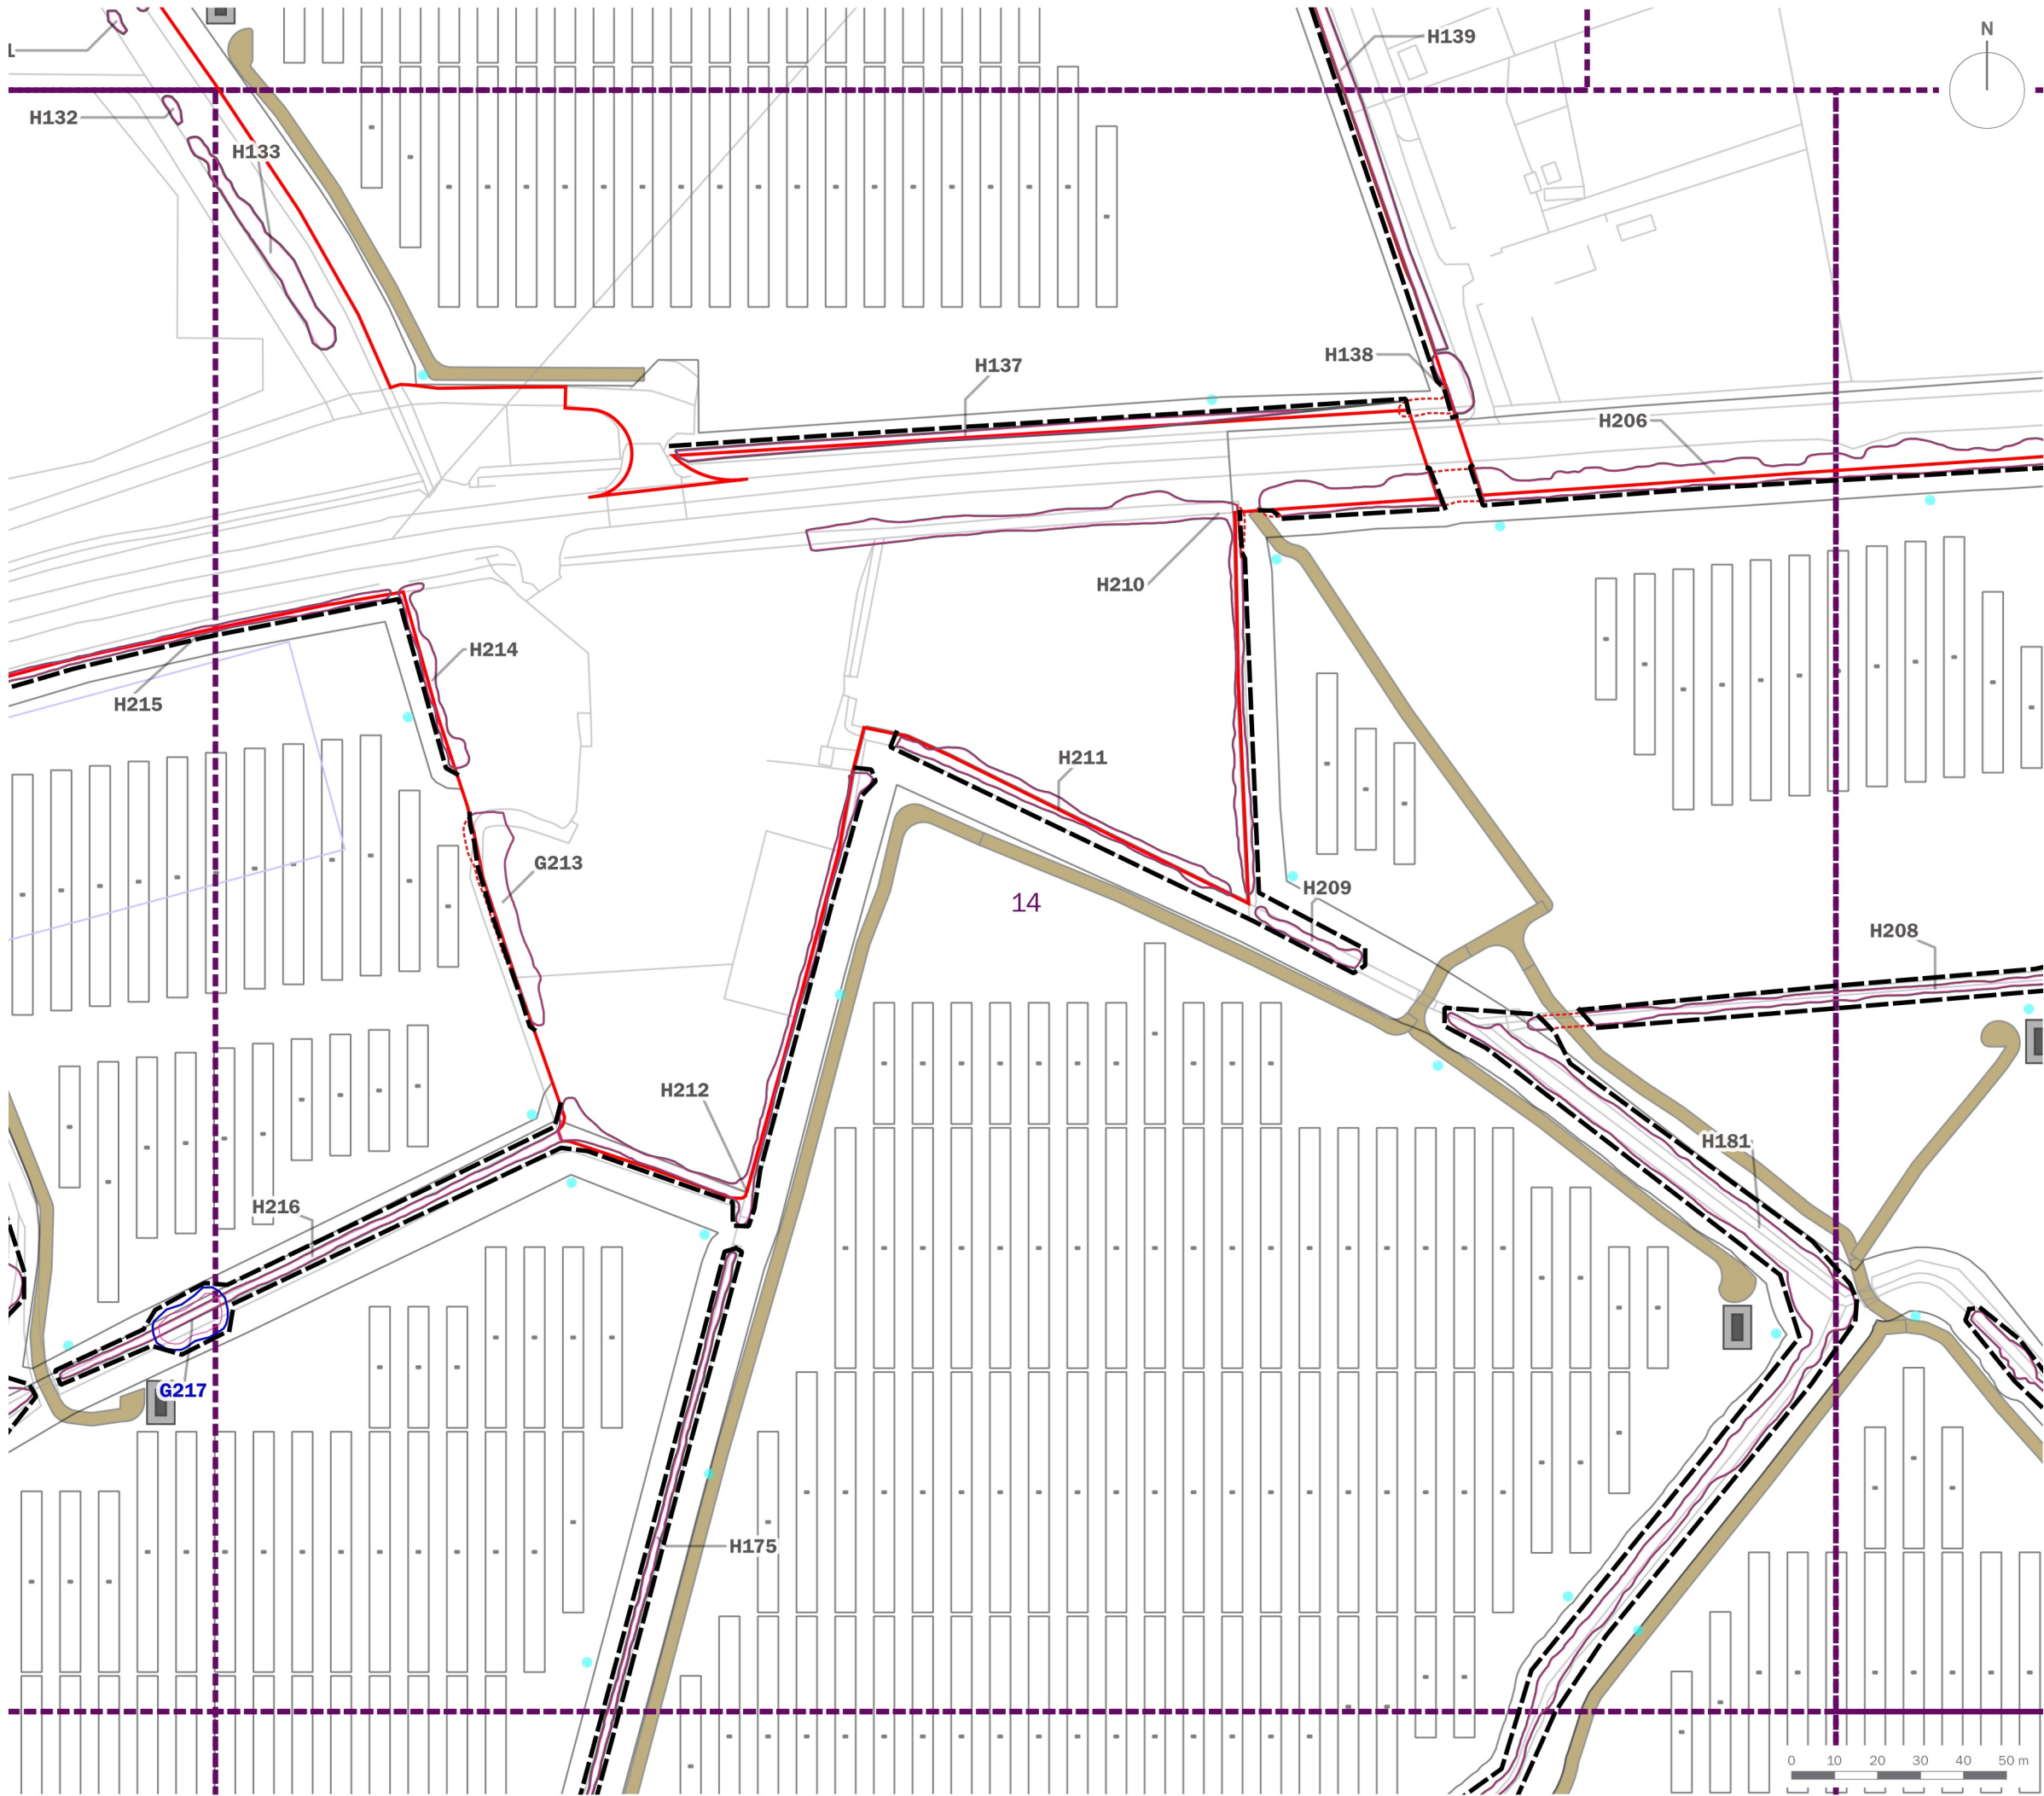

client	Bodelwyddan Solar and Energy Storage Limited		
project title	Bodelwyddan Solar and Energy Storage		
drawing title	Solar Panel Area Tree Protection Plan (Sheet 14 of 22)		
date	19 AUGUST 2025	drawn by	PDr
drawing number	edp8841_d032b	checked	GSn
scale	1:1,500 @ A3	QA	DJo



Registered office: 01285 740427 - www.edp-uk.co.uk - info@edp-uk.co.uk

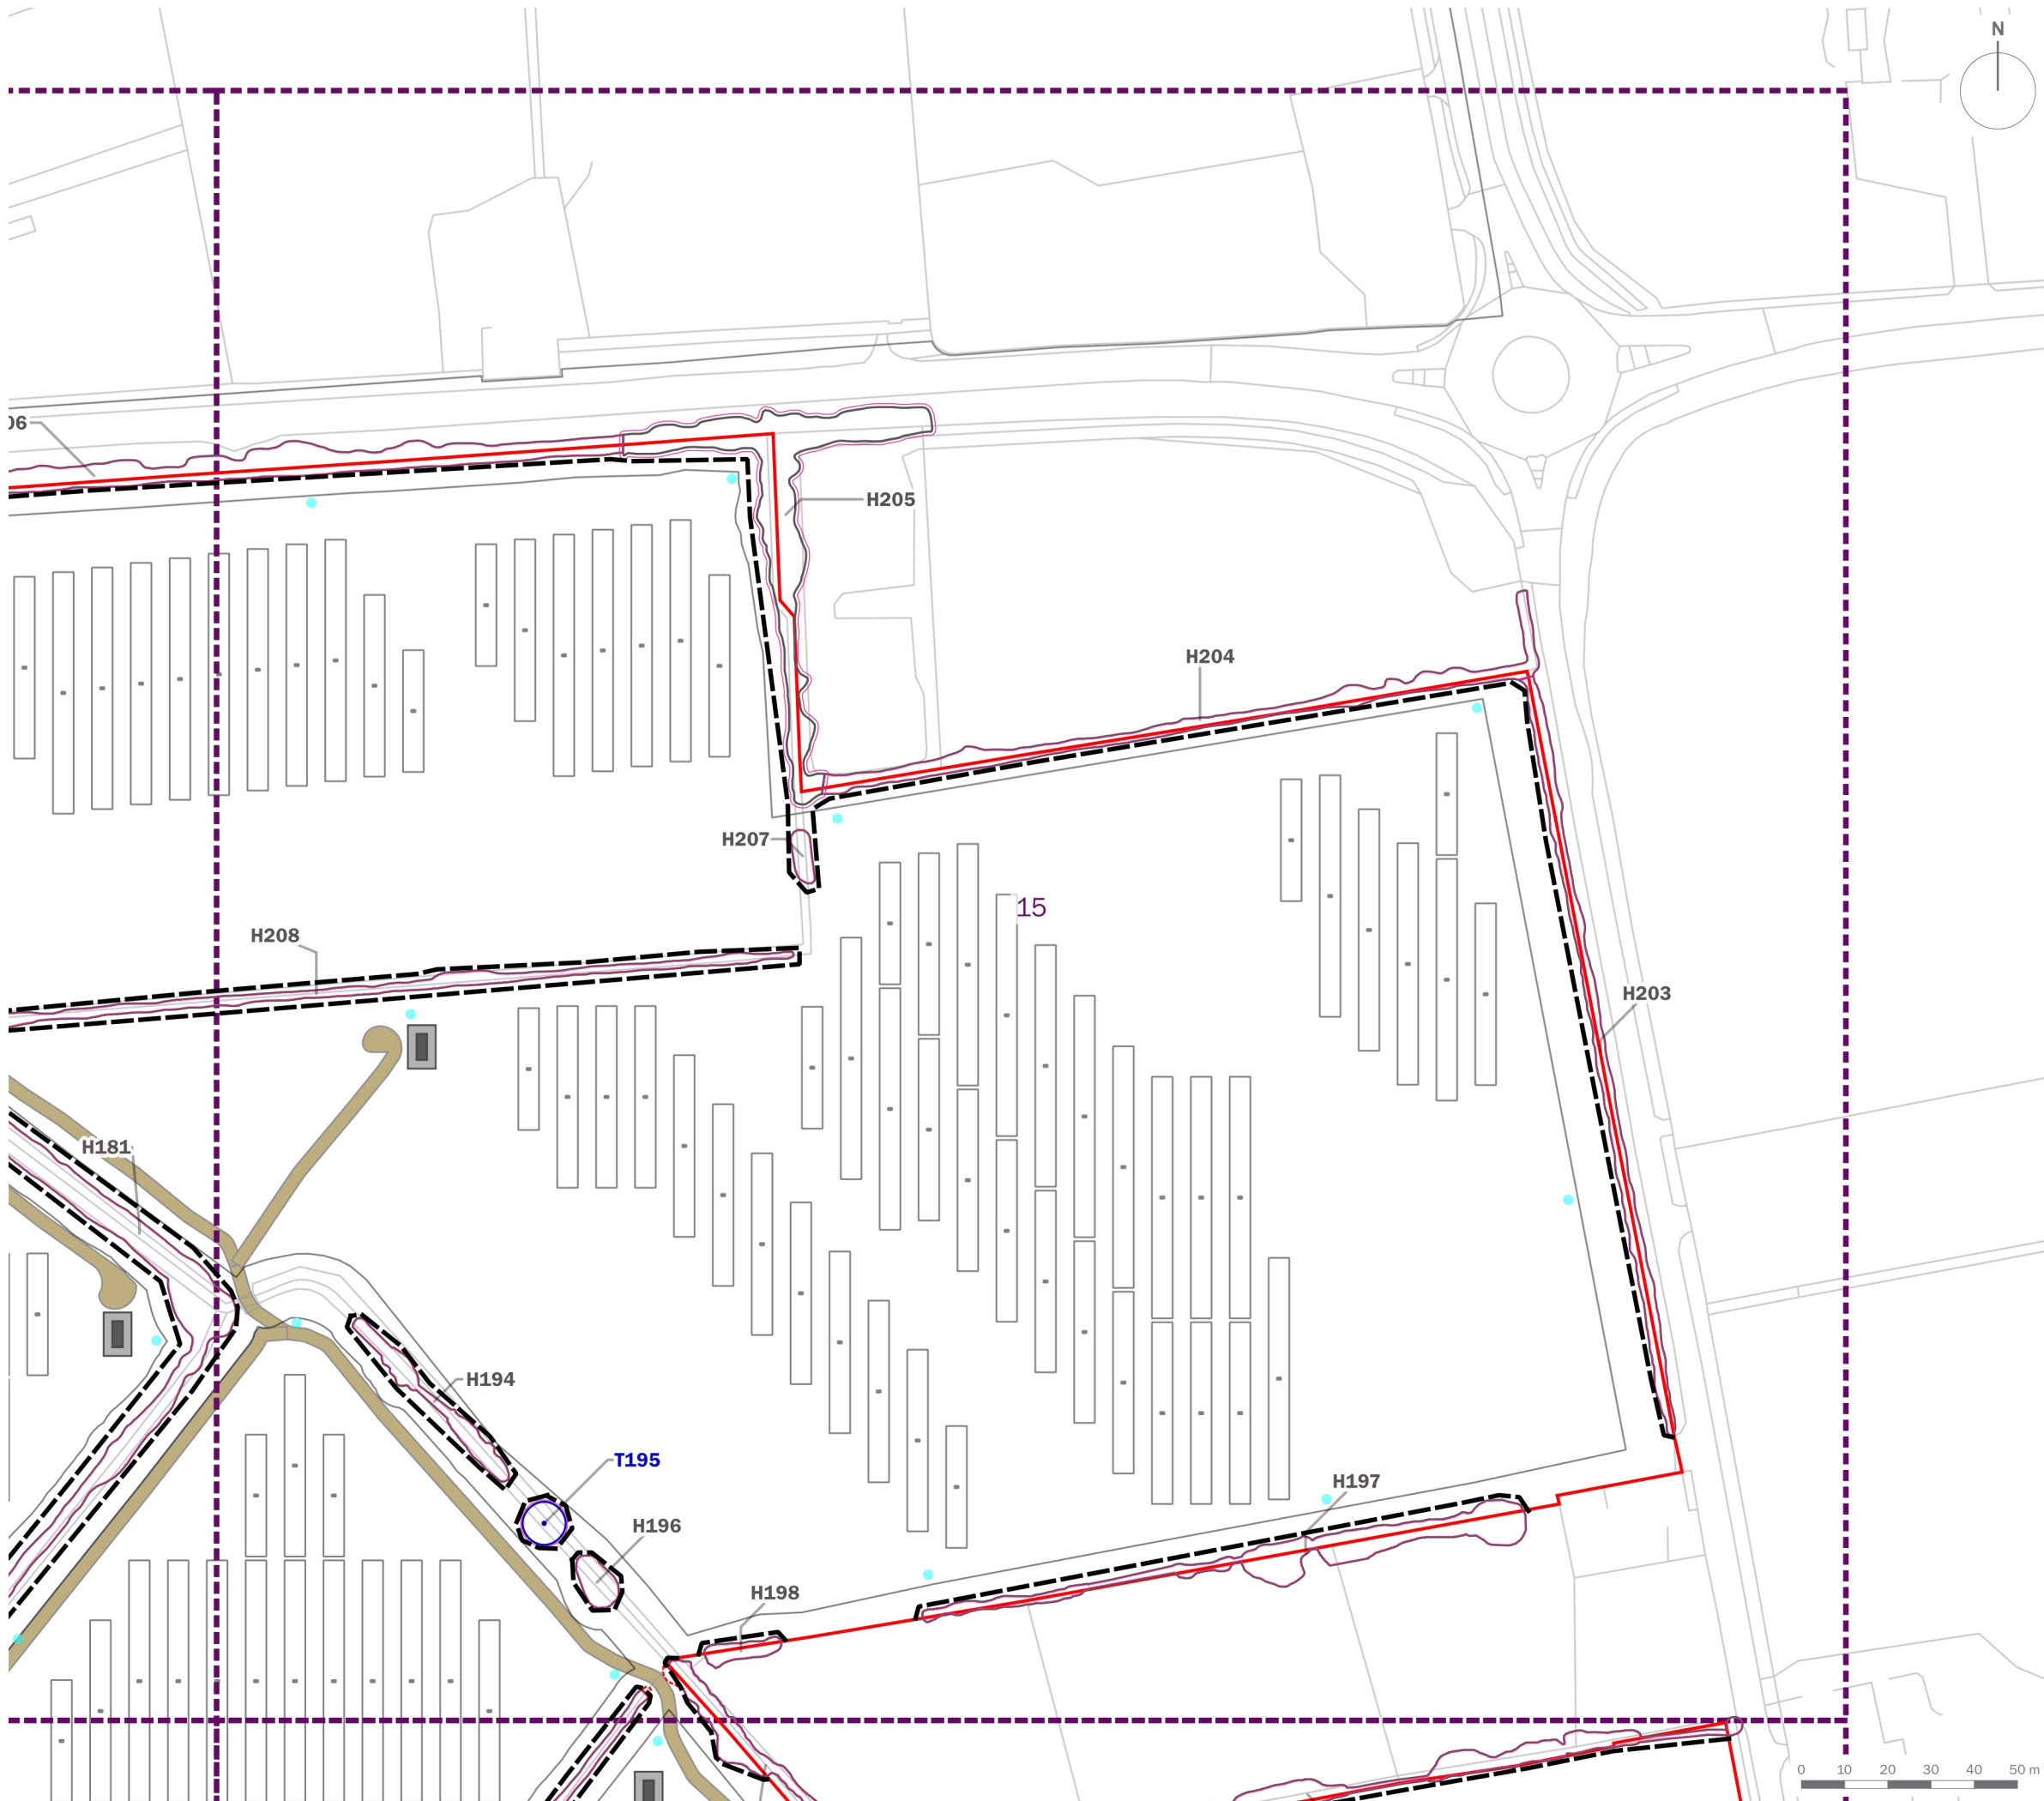

Site Boundary

T1

Tree/Group Number

Tree/Group Canopy

Tree Stem

Root Protection Area

Category A: Trees of high quality and value

Category B: Trees of moderate quality and value

Category C: Trees of low quality and value

Category U: Trees of poor quality and value

Trees to be Removed


Restored Ancient Woodland Site

Ancient Woodland Inventory 15m Buffer


Protective Fencing in accordance with BS 5837:2012

Crown Lift in accordance with BS 3998:2010

Hand Dig

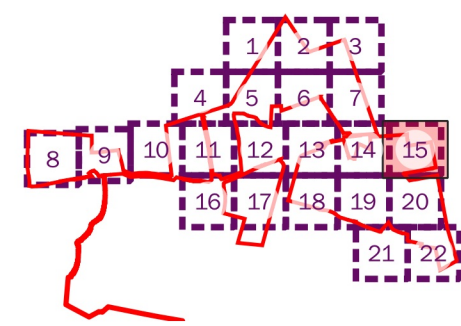

client	Bodelwyddan Solar and Energy Storage Limited		
project title	Bodelwyddan Solar and Energy Storage		
drawing title	Solar Panel Area Tree Protection Plan (Sheet 15 of 22)		
date	19 AUGUST 2025	drawn by	PDr
drawing number	edp8841_d032b	checked	GSn
scale	1:1,500 @ A3	QA	DJo

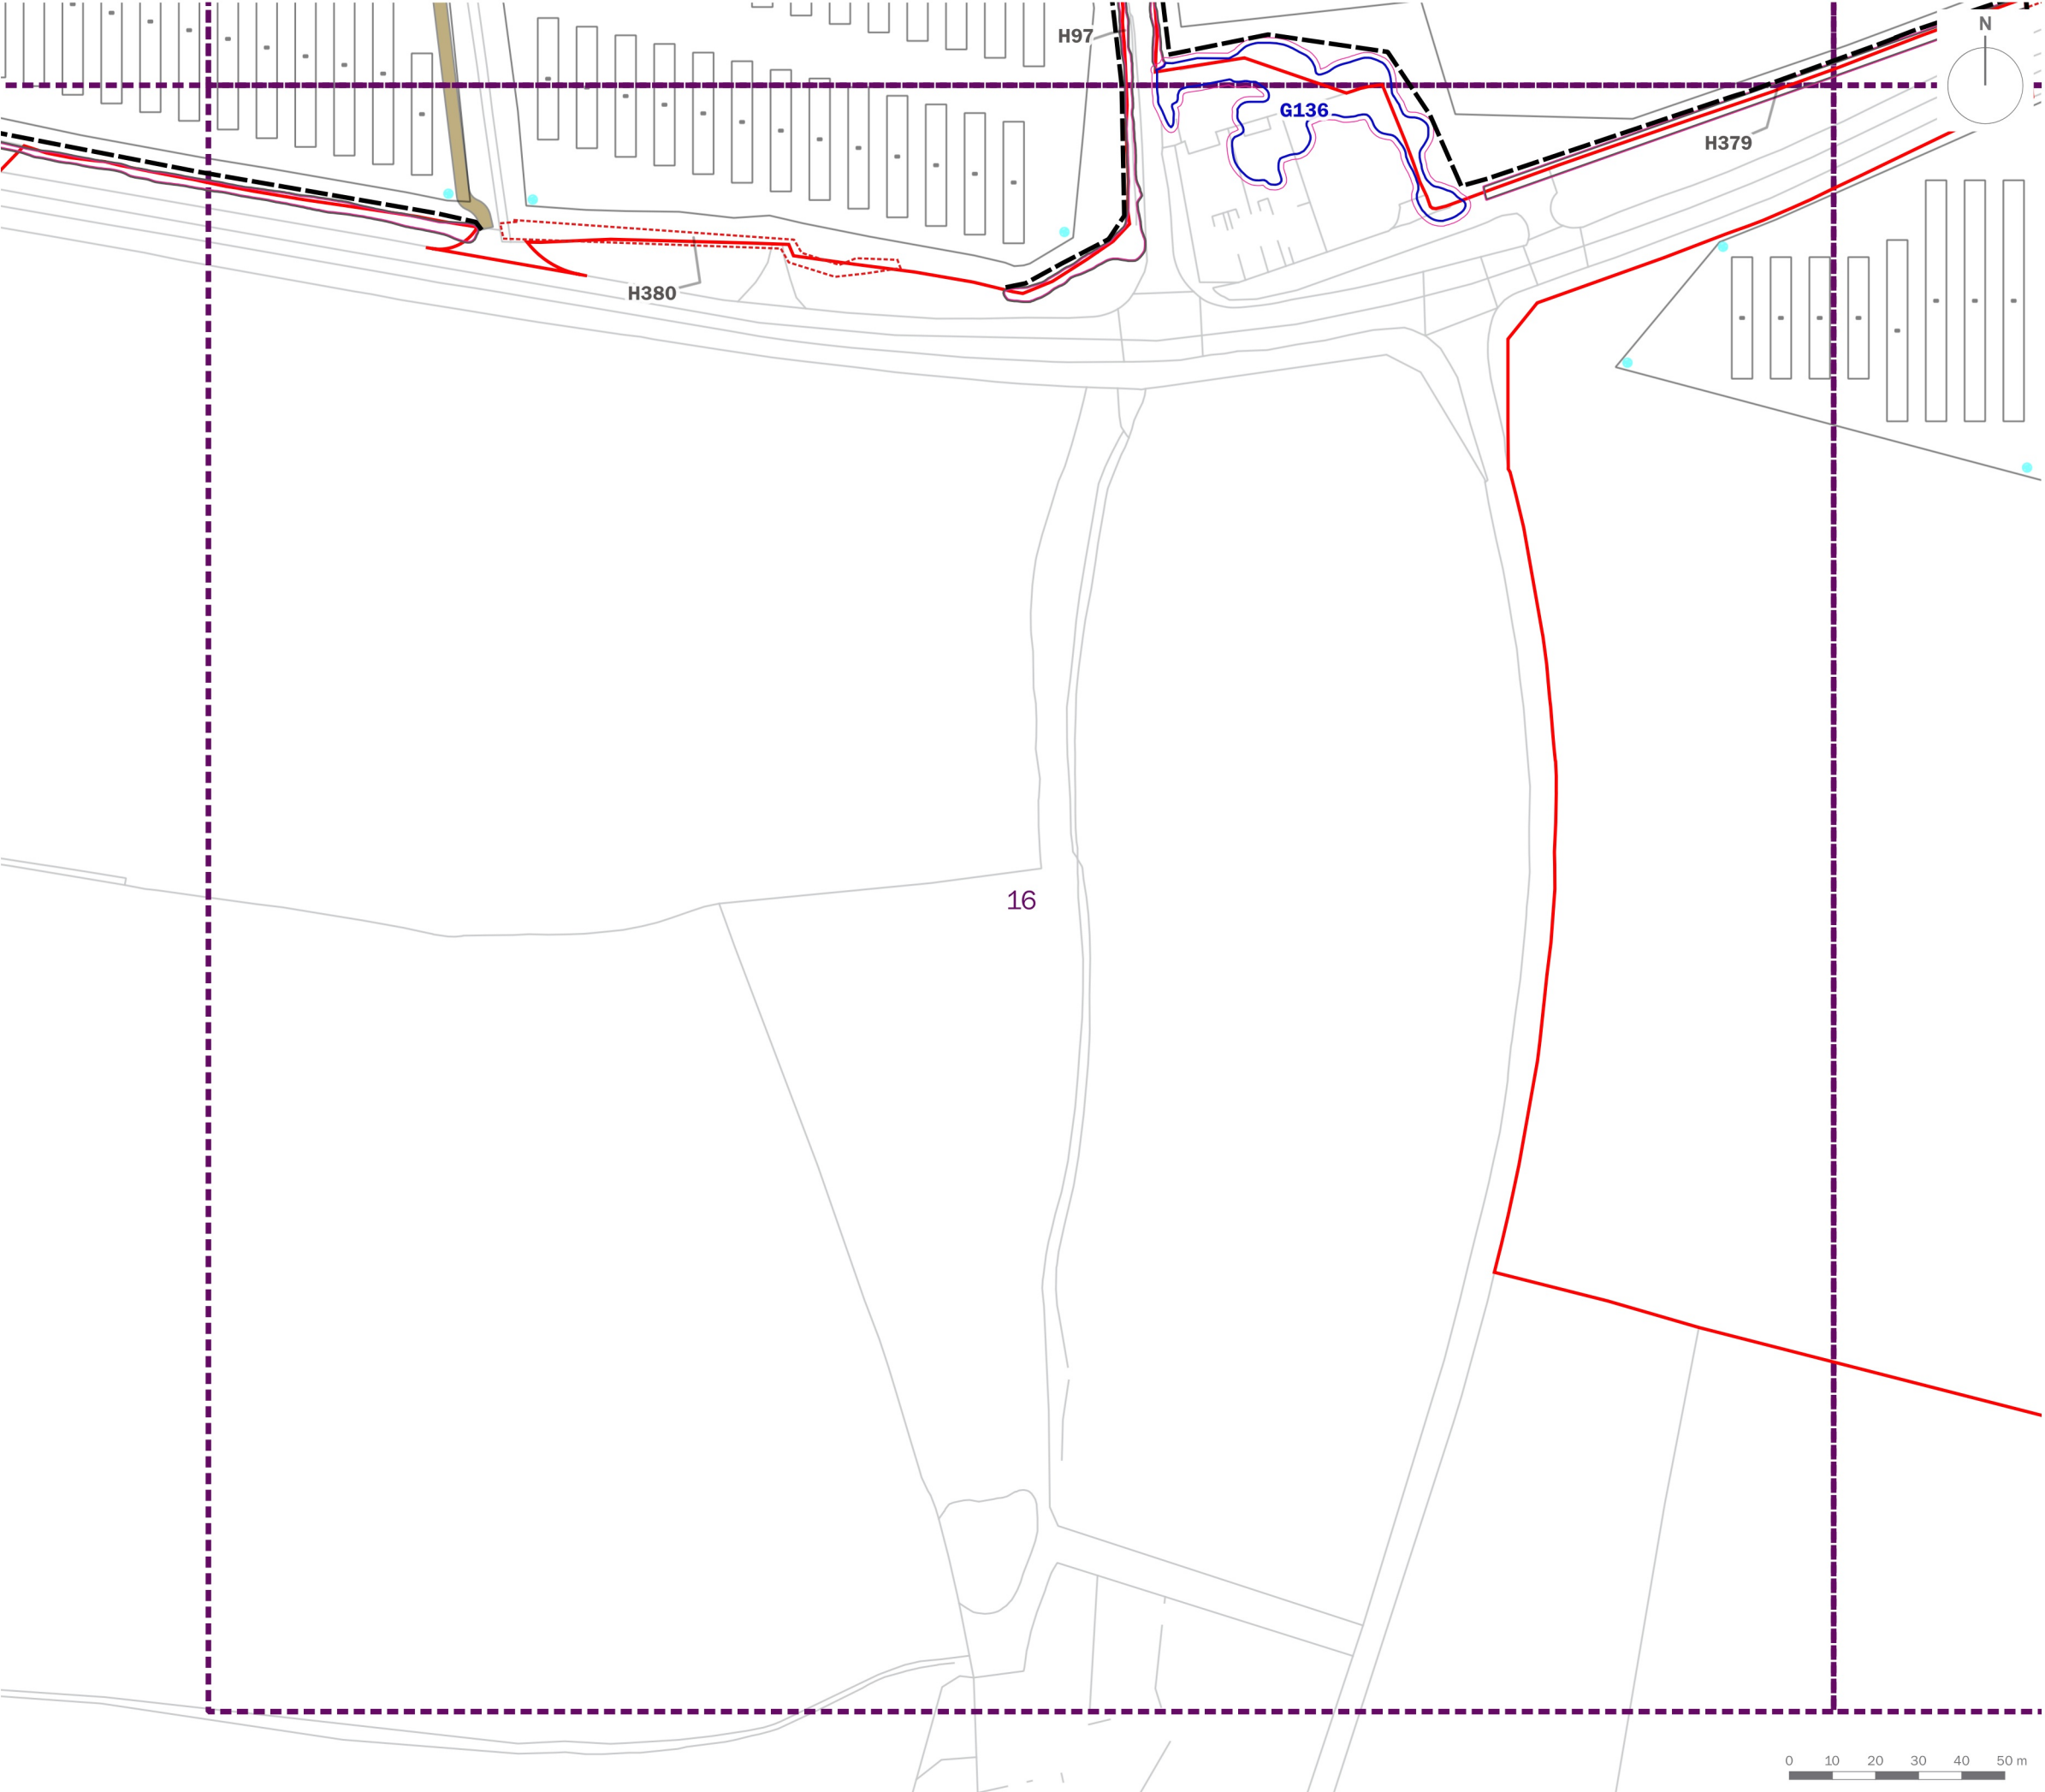

Site Boundary

T1

Tree/Group Number

Tree/Group Canopy

Tree Stem

Root Protection Area

Category A: Trees of high quality and value

Category B: Trees of moderate quality and value

Category C: Trees of low quality and value

Category U: Trees of poor quality and value

Trees to be Removed


Restored Ancient Woodland Site

Ancient Woodland Inventory 15m Buffer

Protective Fencing in accordance with BS 5837:2012

Crown Lift in accordance with BS 3998:2010

Hand Dig

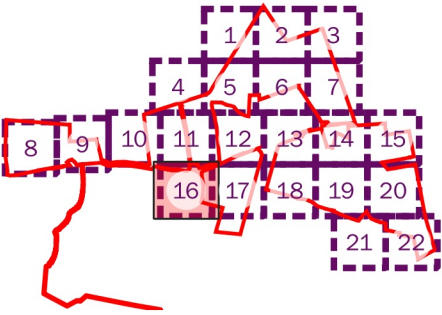


client	Bodelwyddan Solar and Energy Storage Limited			
project title	Bodelwyddan Solar and Energy Storage			
drawing title	Solar Panel Area Tree Protection Plan (Sheet 16 of 22)			
date	19 AUGUST 2025	drawn by	PDr	
drawing number	edp8841_d032b	checked	GSn	
scale	1:1,500 @ A3	QA	DJo	

edp

the environmental dimension partnership

Registered office: 01285 740427 - www.edp-uk.co.uk - info@edp-uk.co.uk

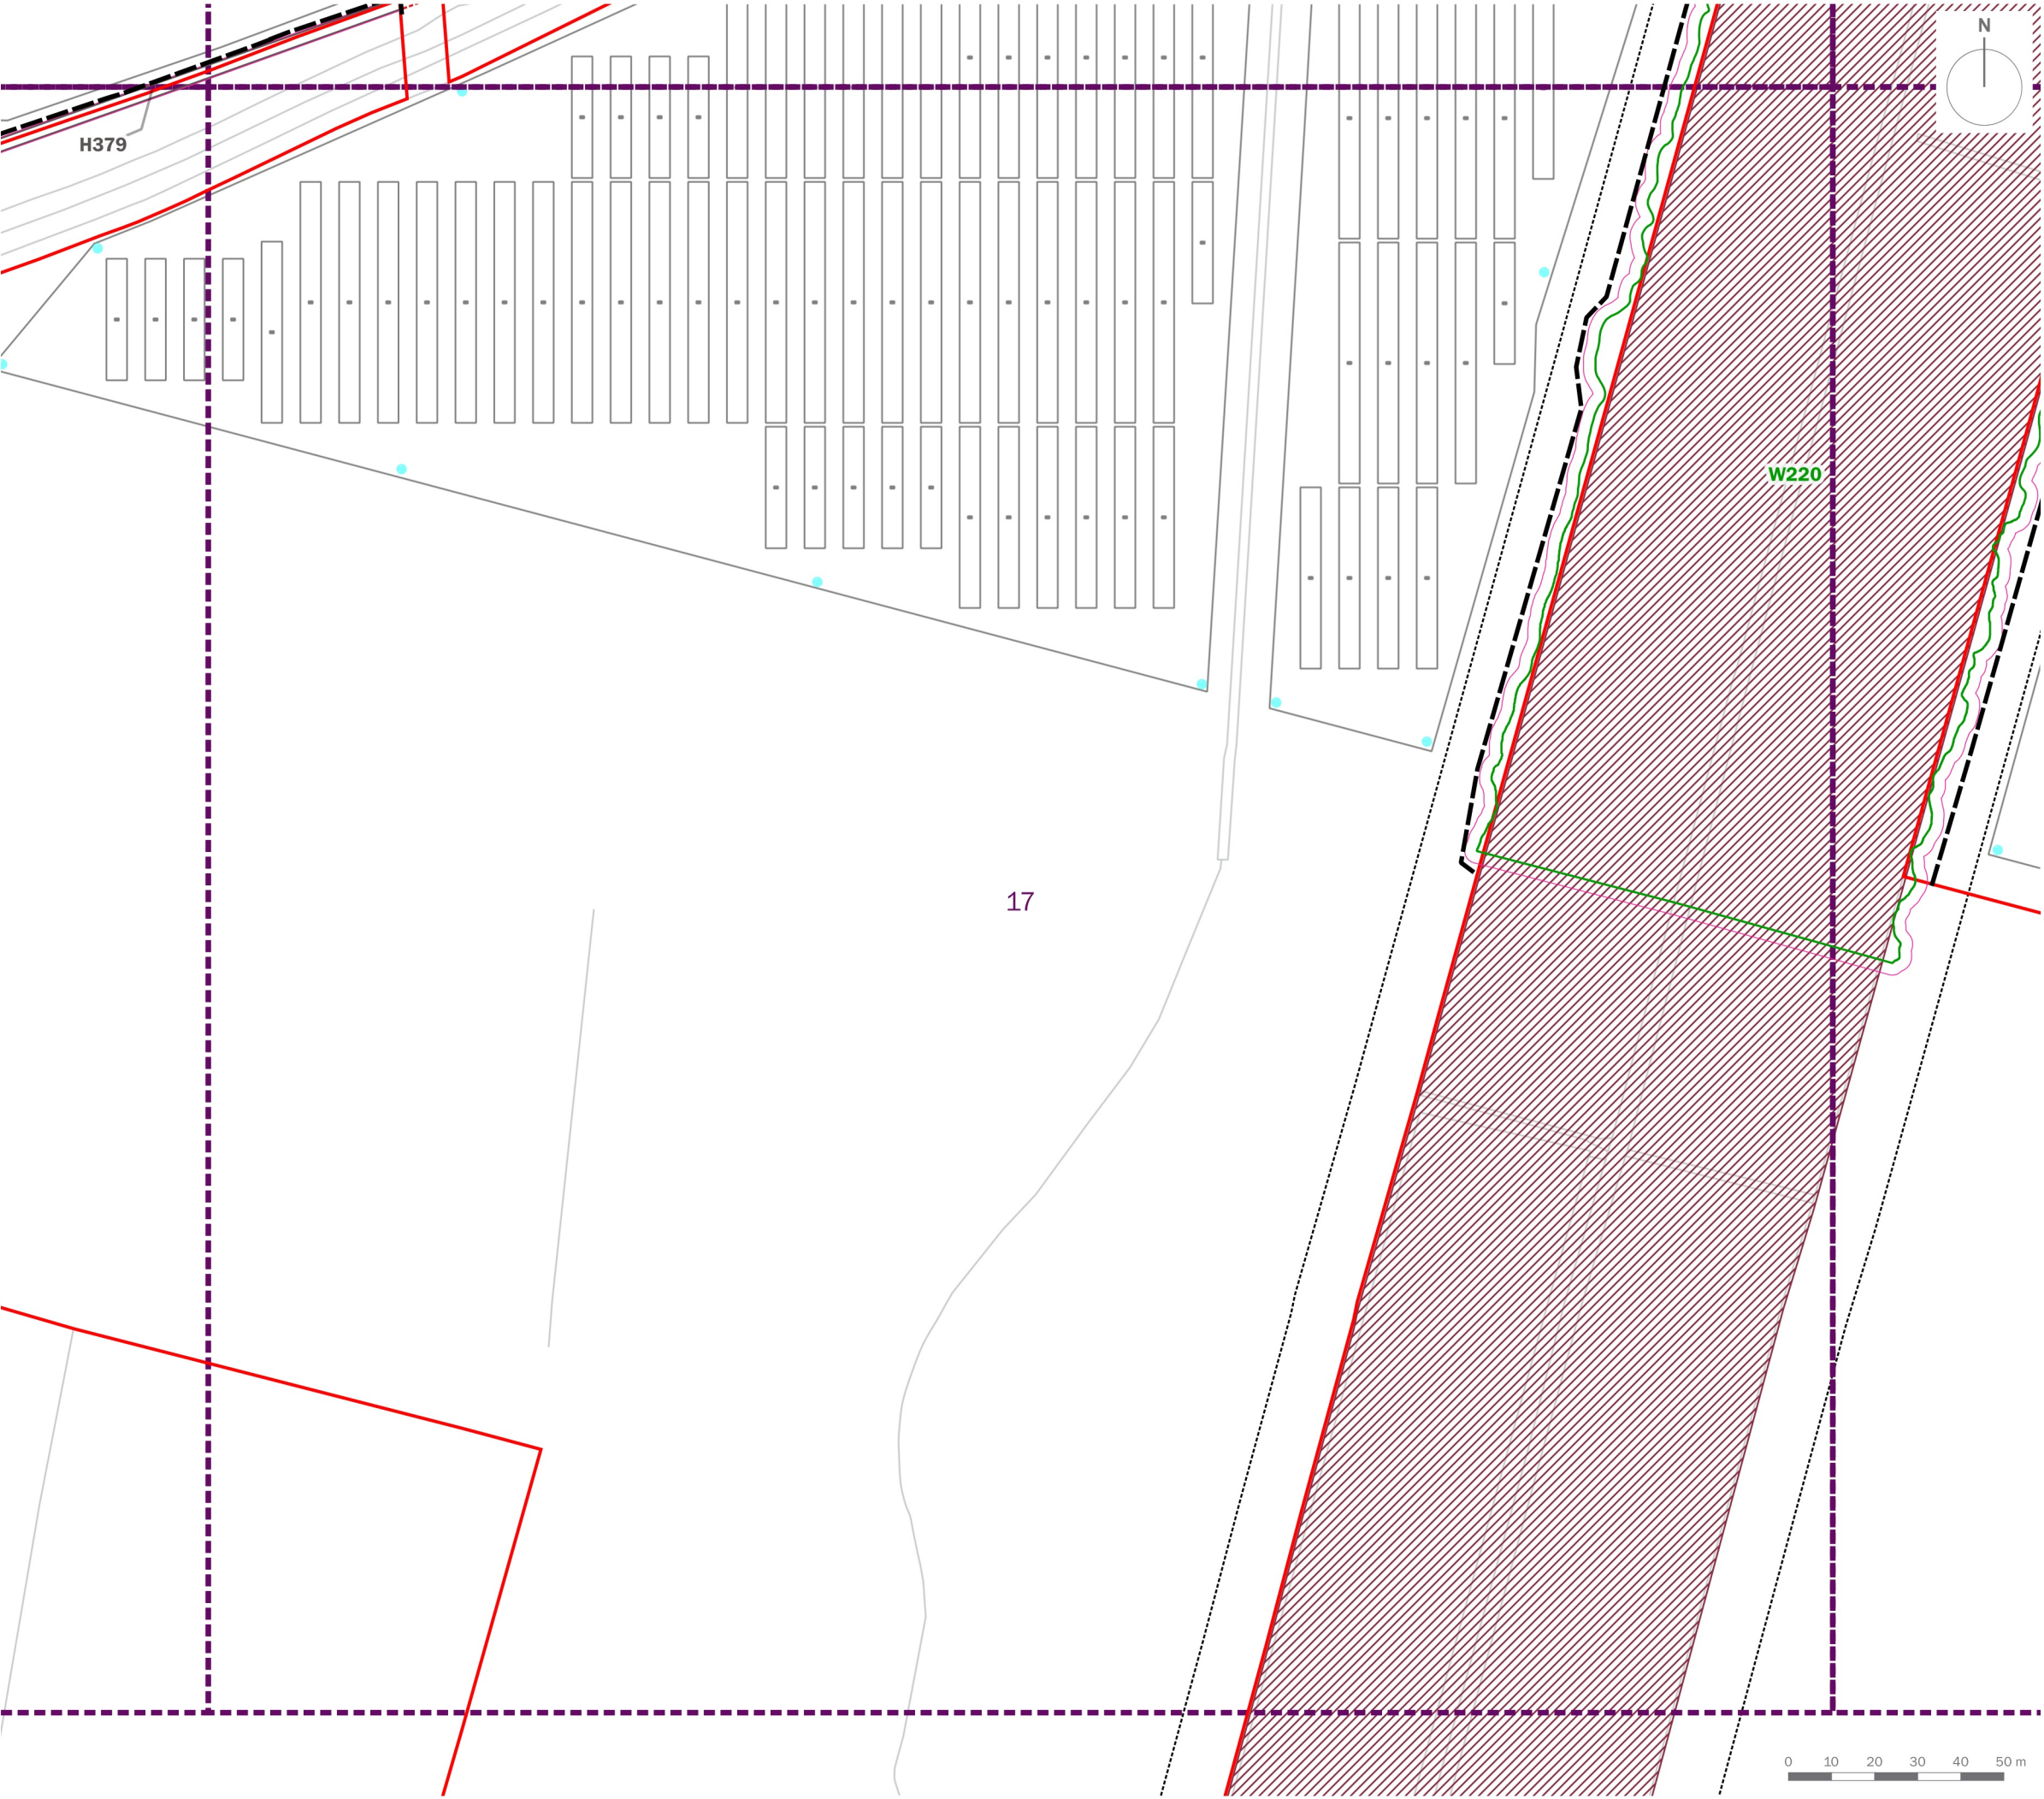

Site Boundary

T1

Tree/Group Number

Tree/Group Canopy

Tree Stem

Root Protection Area

Category A: Trees of high quality and value

Category B: Trees of moderate quality and value

Category C: Trees of low quality and value

Category U: Trees of poor quality and value

Trees to be Removed


Restored Ancient Woodland Site

Ancient Woodland Inventory 15m Buffer

Protective Fencing in accordance with BS 5837:2012

Crown Lift in accordance with BS 3998:2010

Hand Dig

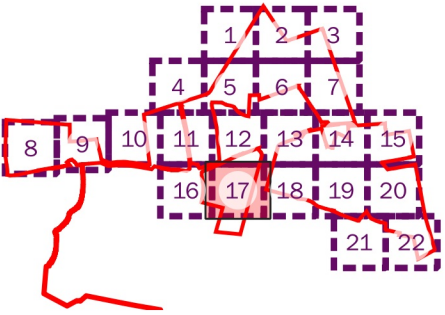


client	Bodelwyddan Solar and Energy Storage Limited		
project title	Bodelwyddan Solar and Energy Storage		
drawing title	Solar Panel Area Tree Protection Plan (Sheet 17 of 22)		
date	19 AUGUST 2025	drawn by	PDr
drawing number	edp8841_d032b	checked	GSn
scale	1:1,500 @ A3	QA	DJo

edp

the environmental dimension partnership

Registered office: 01285 740427 - www.edp-uk.co.uk - info@edp-uk.co.uk

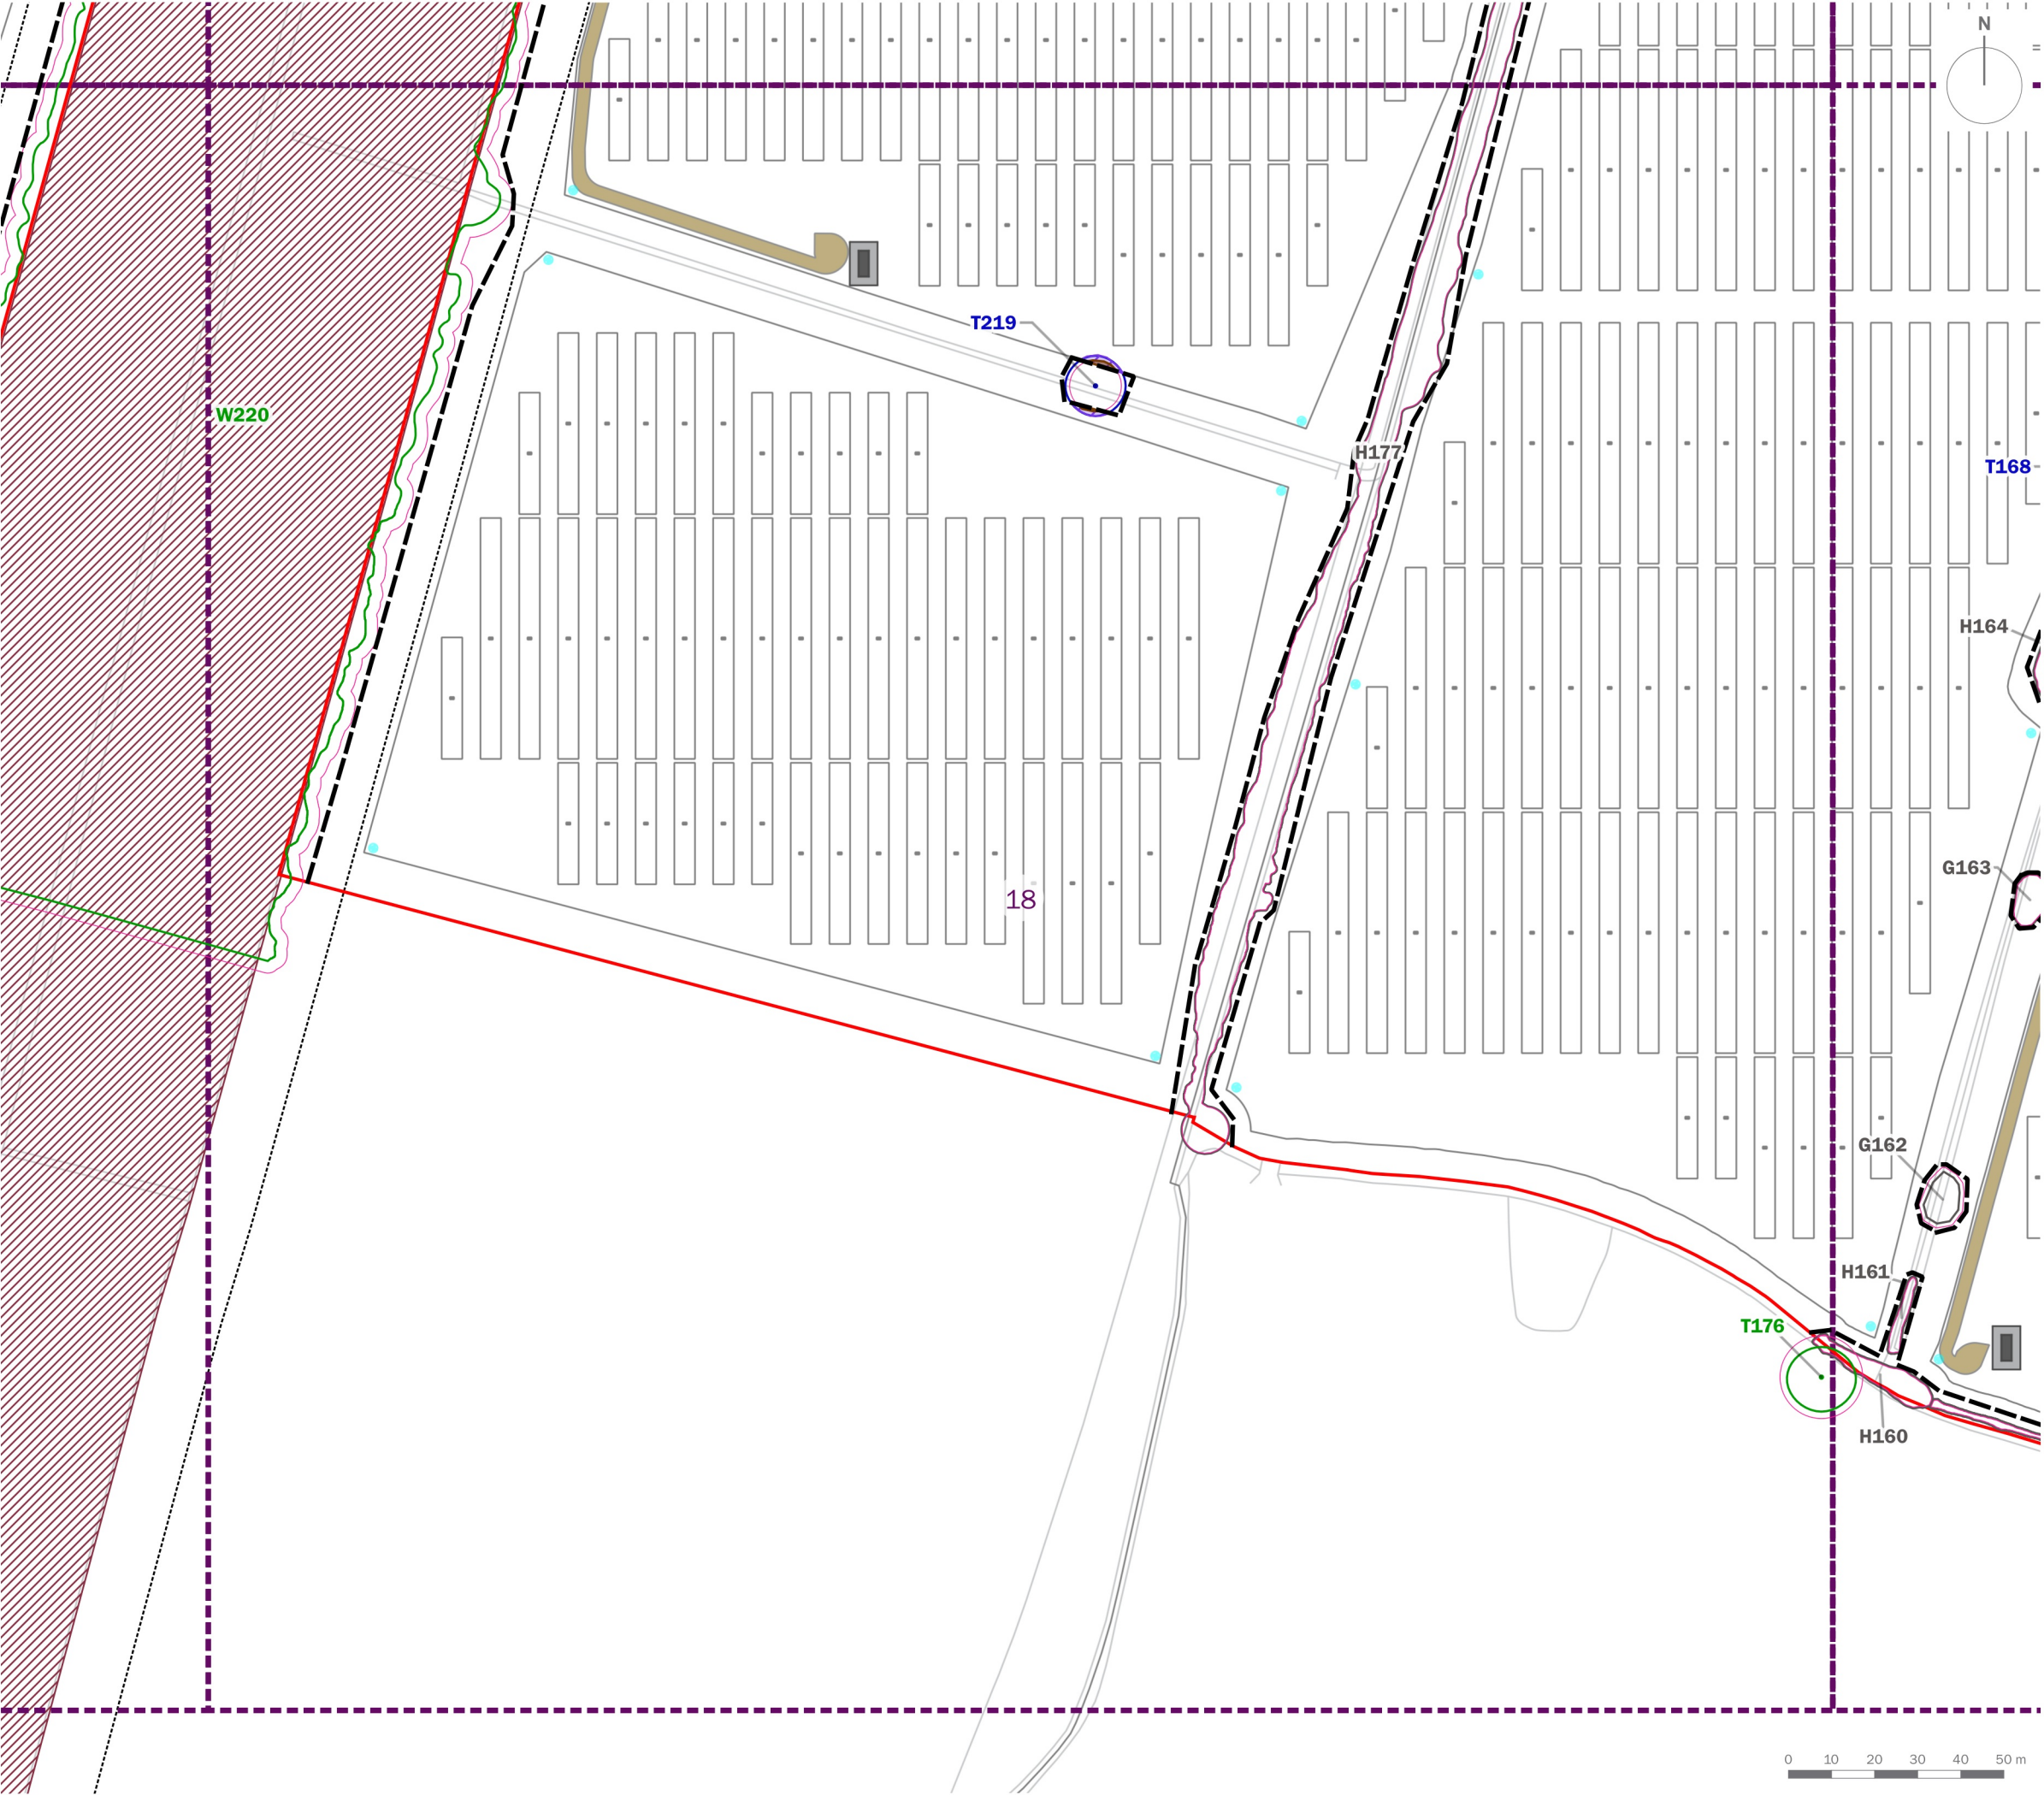

Site Boundary

T1

Tree/Group Number

Tree/Group Canopy

Tree Stem

Root Protection Area

Category A: Trees of high quality and value

Category B: Trees of moderate quality and value

Category C: Trees of low quality and value

Category U: Trees of poor quality and value

Trees to be Removed

Restored Ancient Woodland Site

Ancient Woodland Inventory 15m Buffer

Protective Fencing in accordance with BS 5837:2012

Crown Lift in accordance with BS 3998:2010

Hand Dig

1

2

3

4

5

6

7

8

9

10

11

12

13

14

15

16

17

18

19

20

21

22

client

Bodelwyddan Solar and Energy Storage Limited

project title

Bodelwyddan Solar and Energy Storage

drawing title

Solar Panel Area Tree Protection Plan (Sheet 18 of 22)

date

19 AUGUST 2025

drawn by

PDr

drawing number

edp8841_d032b

checked

GSn

scale

1:1,500 @ A3

QA

DJo

edp

the environmental dimension partnership

Registered office: 01285 740427 - www.edp-uk.co.uk - info@edp-uk.co.uk



Site Boundary

T1

Tree/Group Number

Tree/Group Canopy

Tree Stem

Root Protection Area

Category A: Trees of high quality and value

Category B: Trees of moderate quality and value

Category C: Trees of low quality and value

Category U: Trees of poor quality and value

Trees to be Removed


Restored Ancient Woodland Site

Ancient Woodland Inventory 15m Buffer

Protective Fencing in accordance with BS 5837:2012

Crown Lift in accordance with BS 3998:2010

Hand Dig

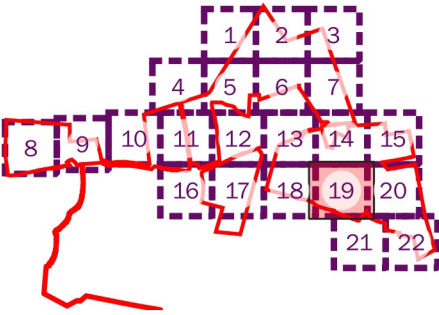


client	Bodelwyddan Solar and Energy Storage Limited		
project title	Bodelwyddan Solar and Energy Storage		
drawing title	Solar Panel Area Tree Protection Plan (Sheet 19 of 22)		
date	19 AUGUST 2025	drawn by	PDr
drawing number	edp8841_d032b	checked	GSn
scale	1:1,500 @ A3	QA	DJo

edp

the environmental dimension partnership

Registered office: 01285 740427 - www.edp-uk.co.uk - info@edp-uk.co.uk

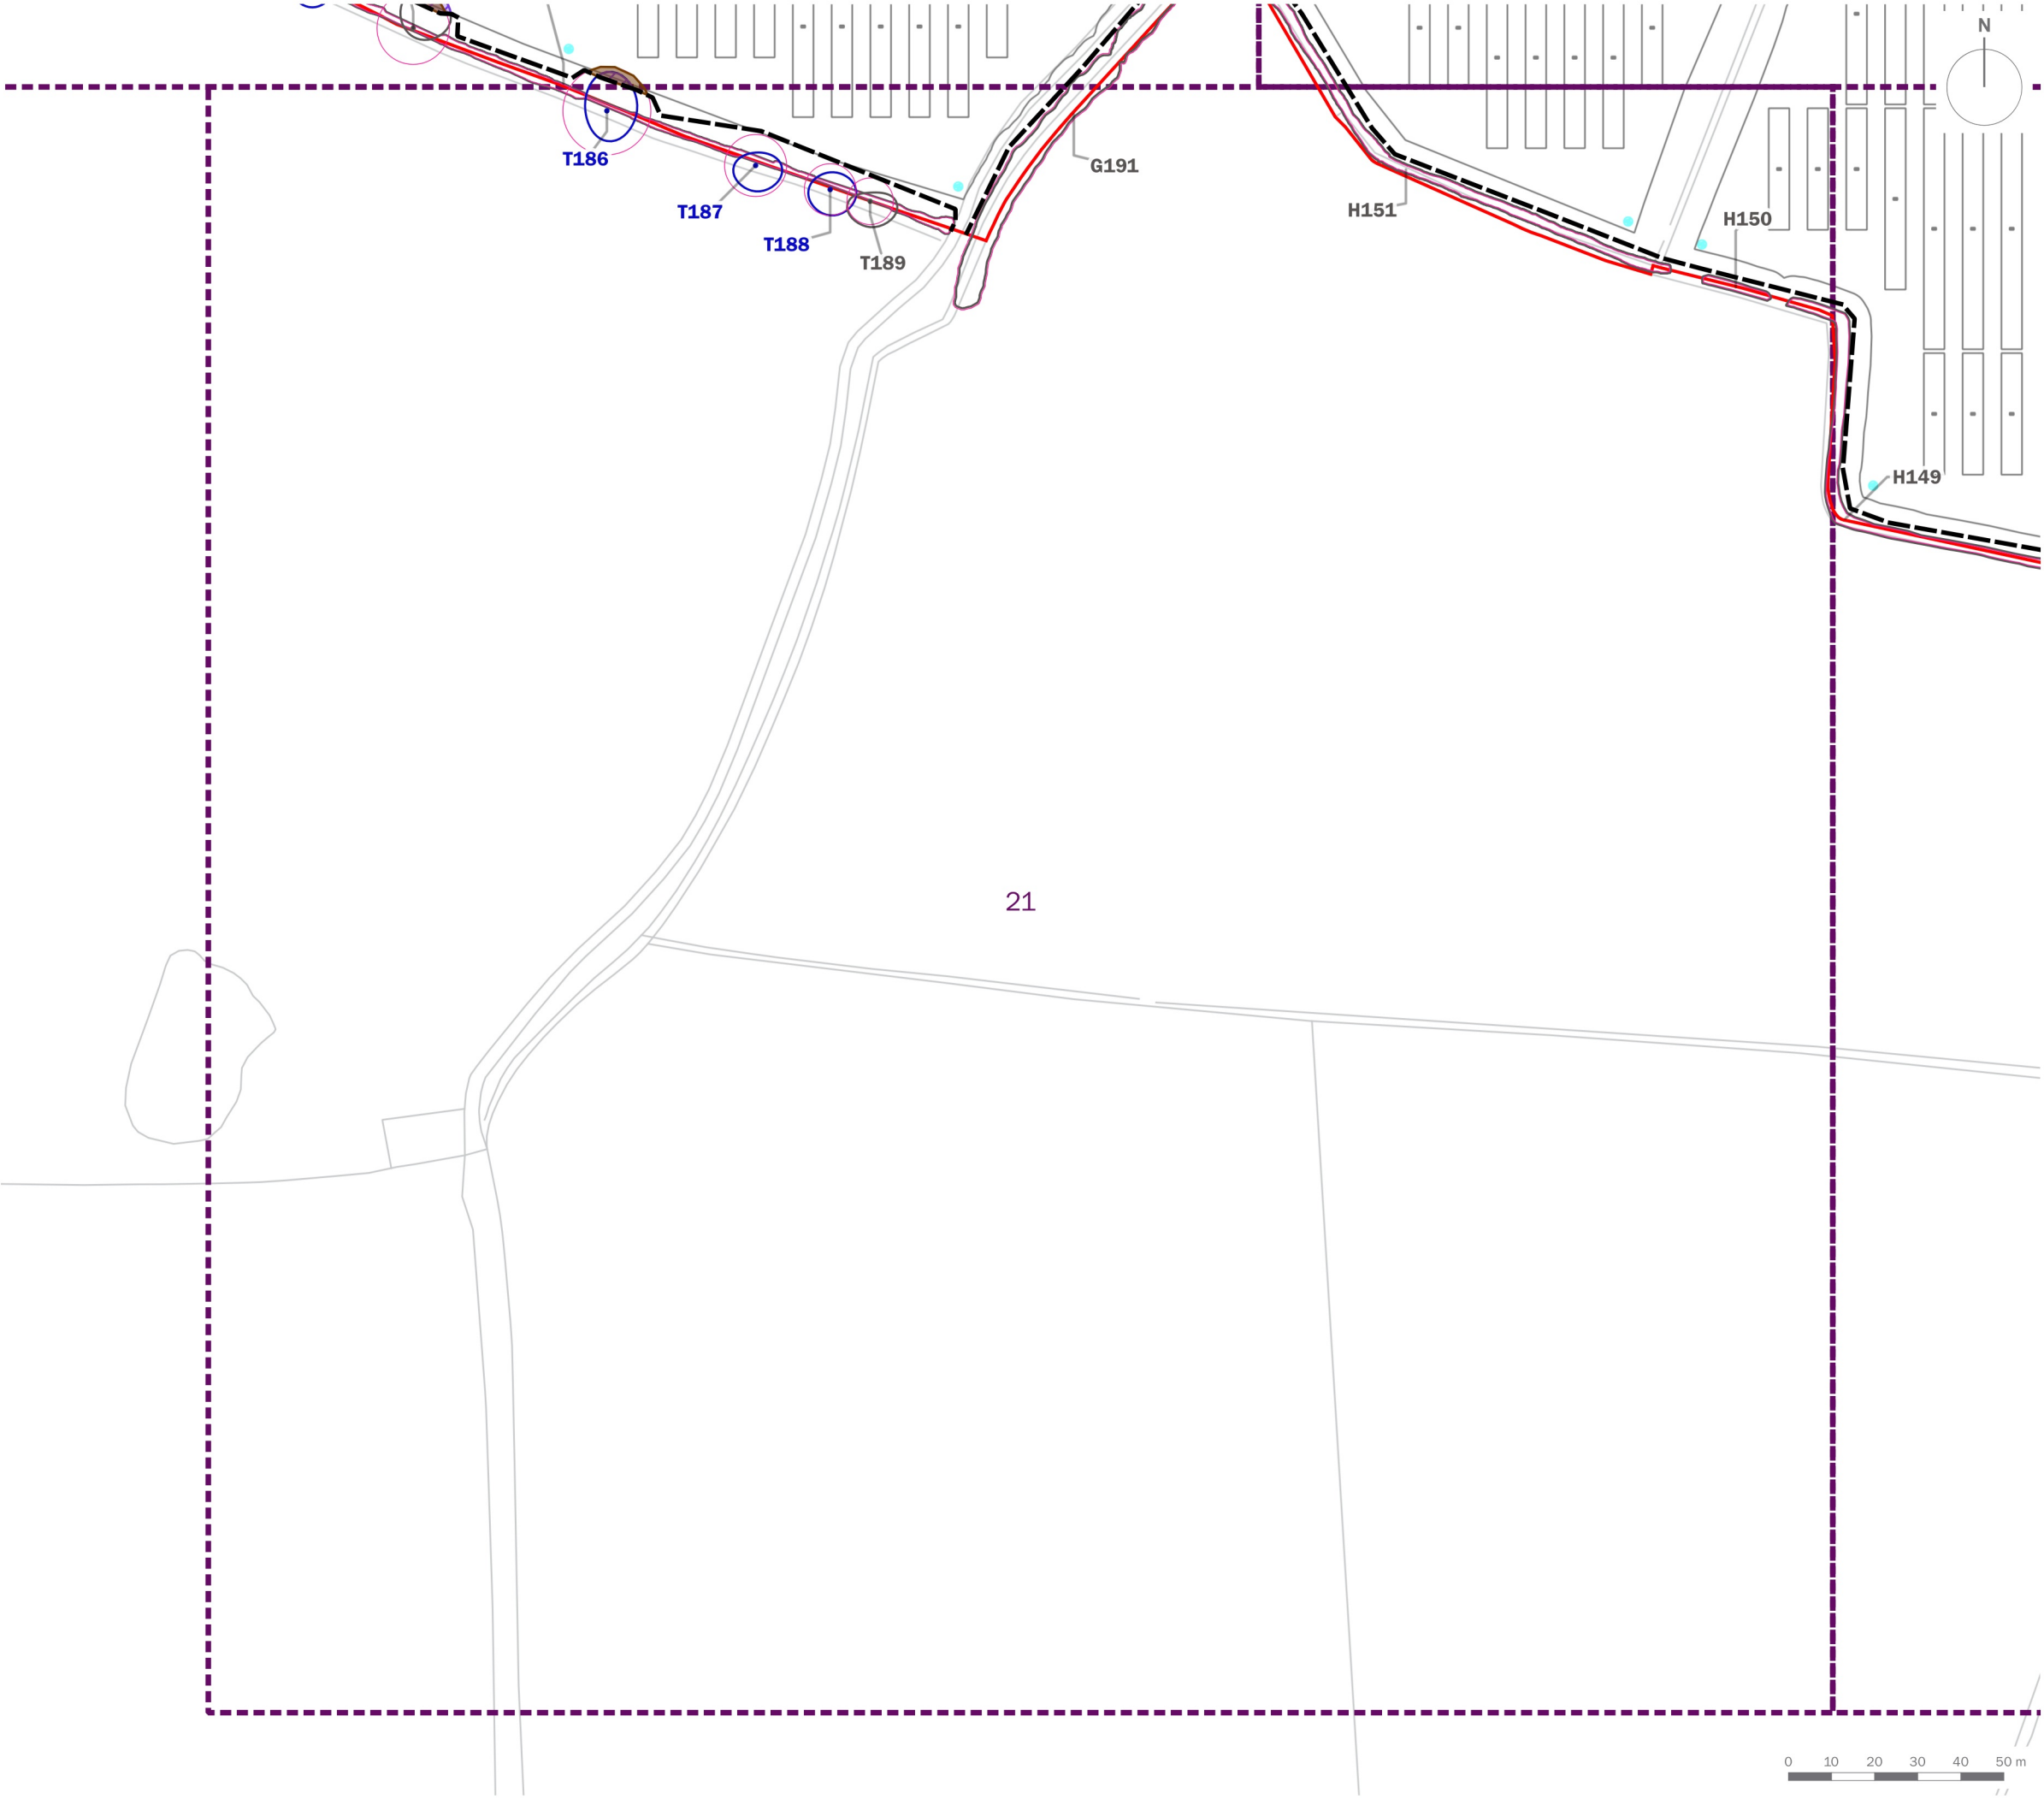

Site Boundary

T1

Tree/Group Number

Tree/Group Canopy

Tree Stem

Root Protection Area

Category A: Trees of high quality and value

Category B: Trees of moderate quality and value

Category C: Trees of low quality and value

Category U: Trees of poor quality and value

Trees to be Removed


Restored Ancient Woodland Site

Ancient Woodland Inventory 15m Buffer

Protective Fencing in accordance with BS 5837:2012

Crown Lift in accordance with BS 3998:2010

Hand Dig



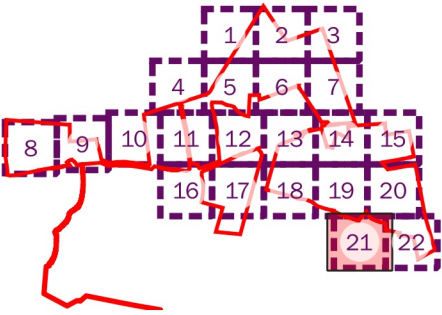


client	Bodelwyddan Solar and Energy Storage Limited			
project title	Bodelwyddan Solar and Energy Storage			
drawing title	Solar Panel Area Tree Protection Plan (Sheet 21 of 22)			
date	19 AUGUST 2025	drawn by	PDr	
drawing number	edp8841_d032b	checked	GSn	
scale	1:1,500 @ A3	QA	DJo	

edp

the environmental dimension partnership

Registered office: 01285 740427 - www.edp-uk.co.uk - info@edp-uk.co.uk

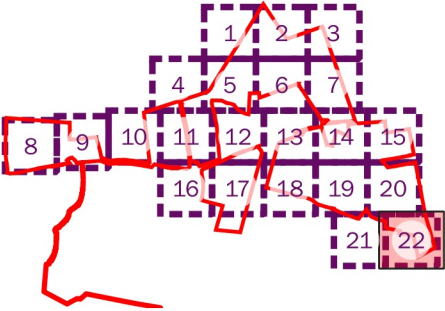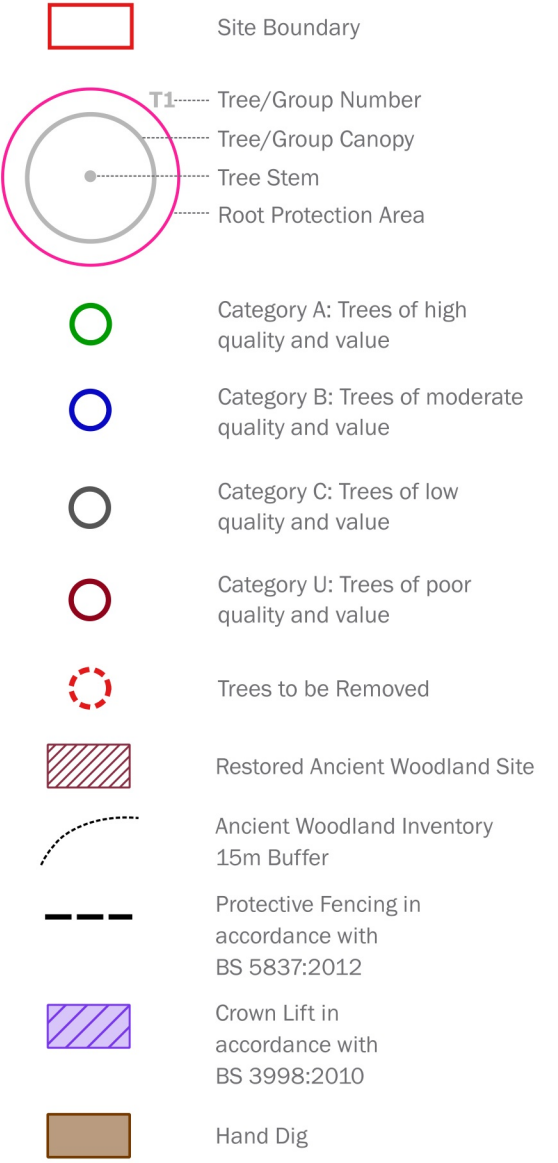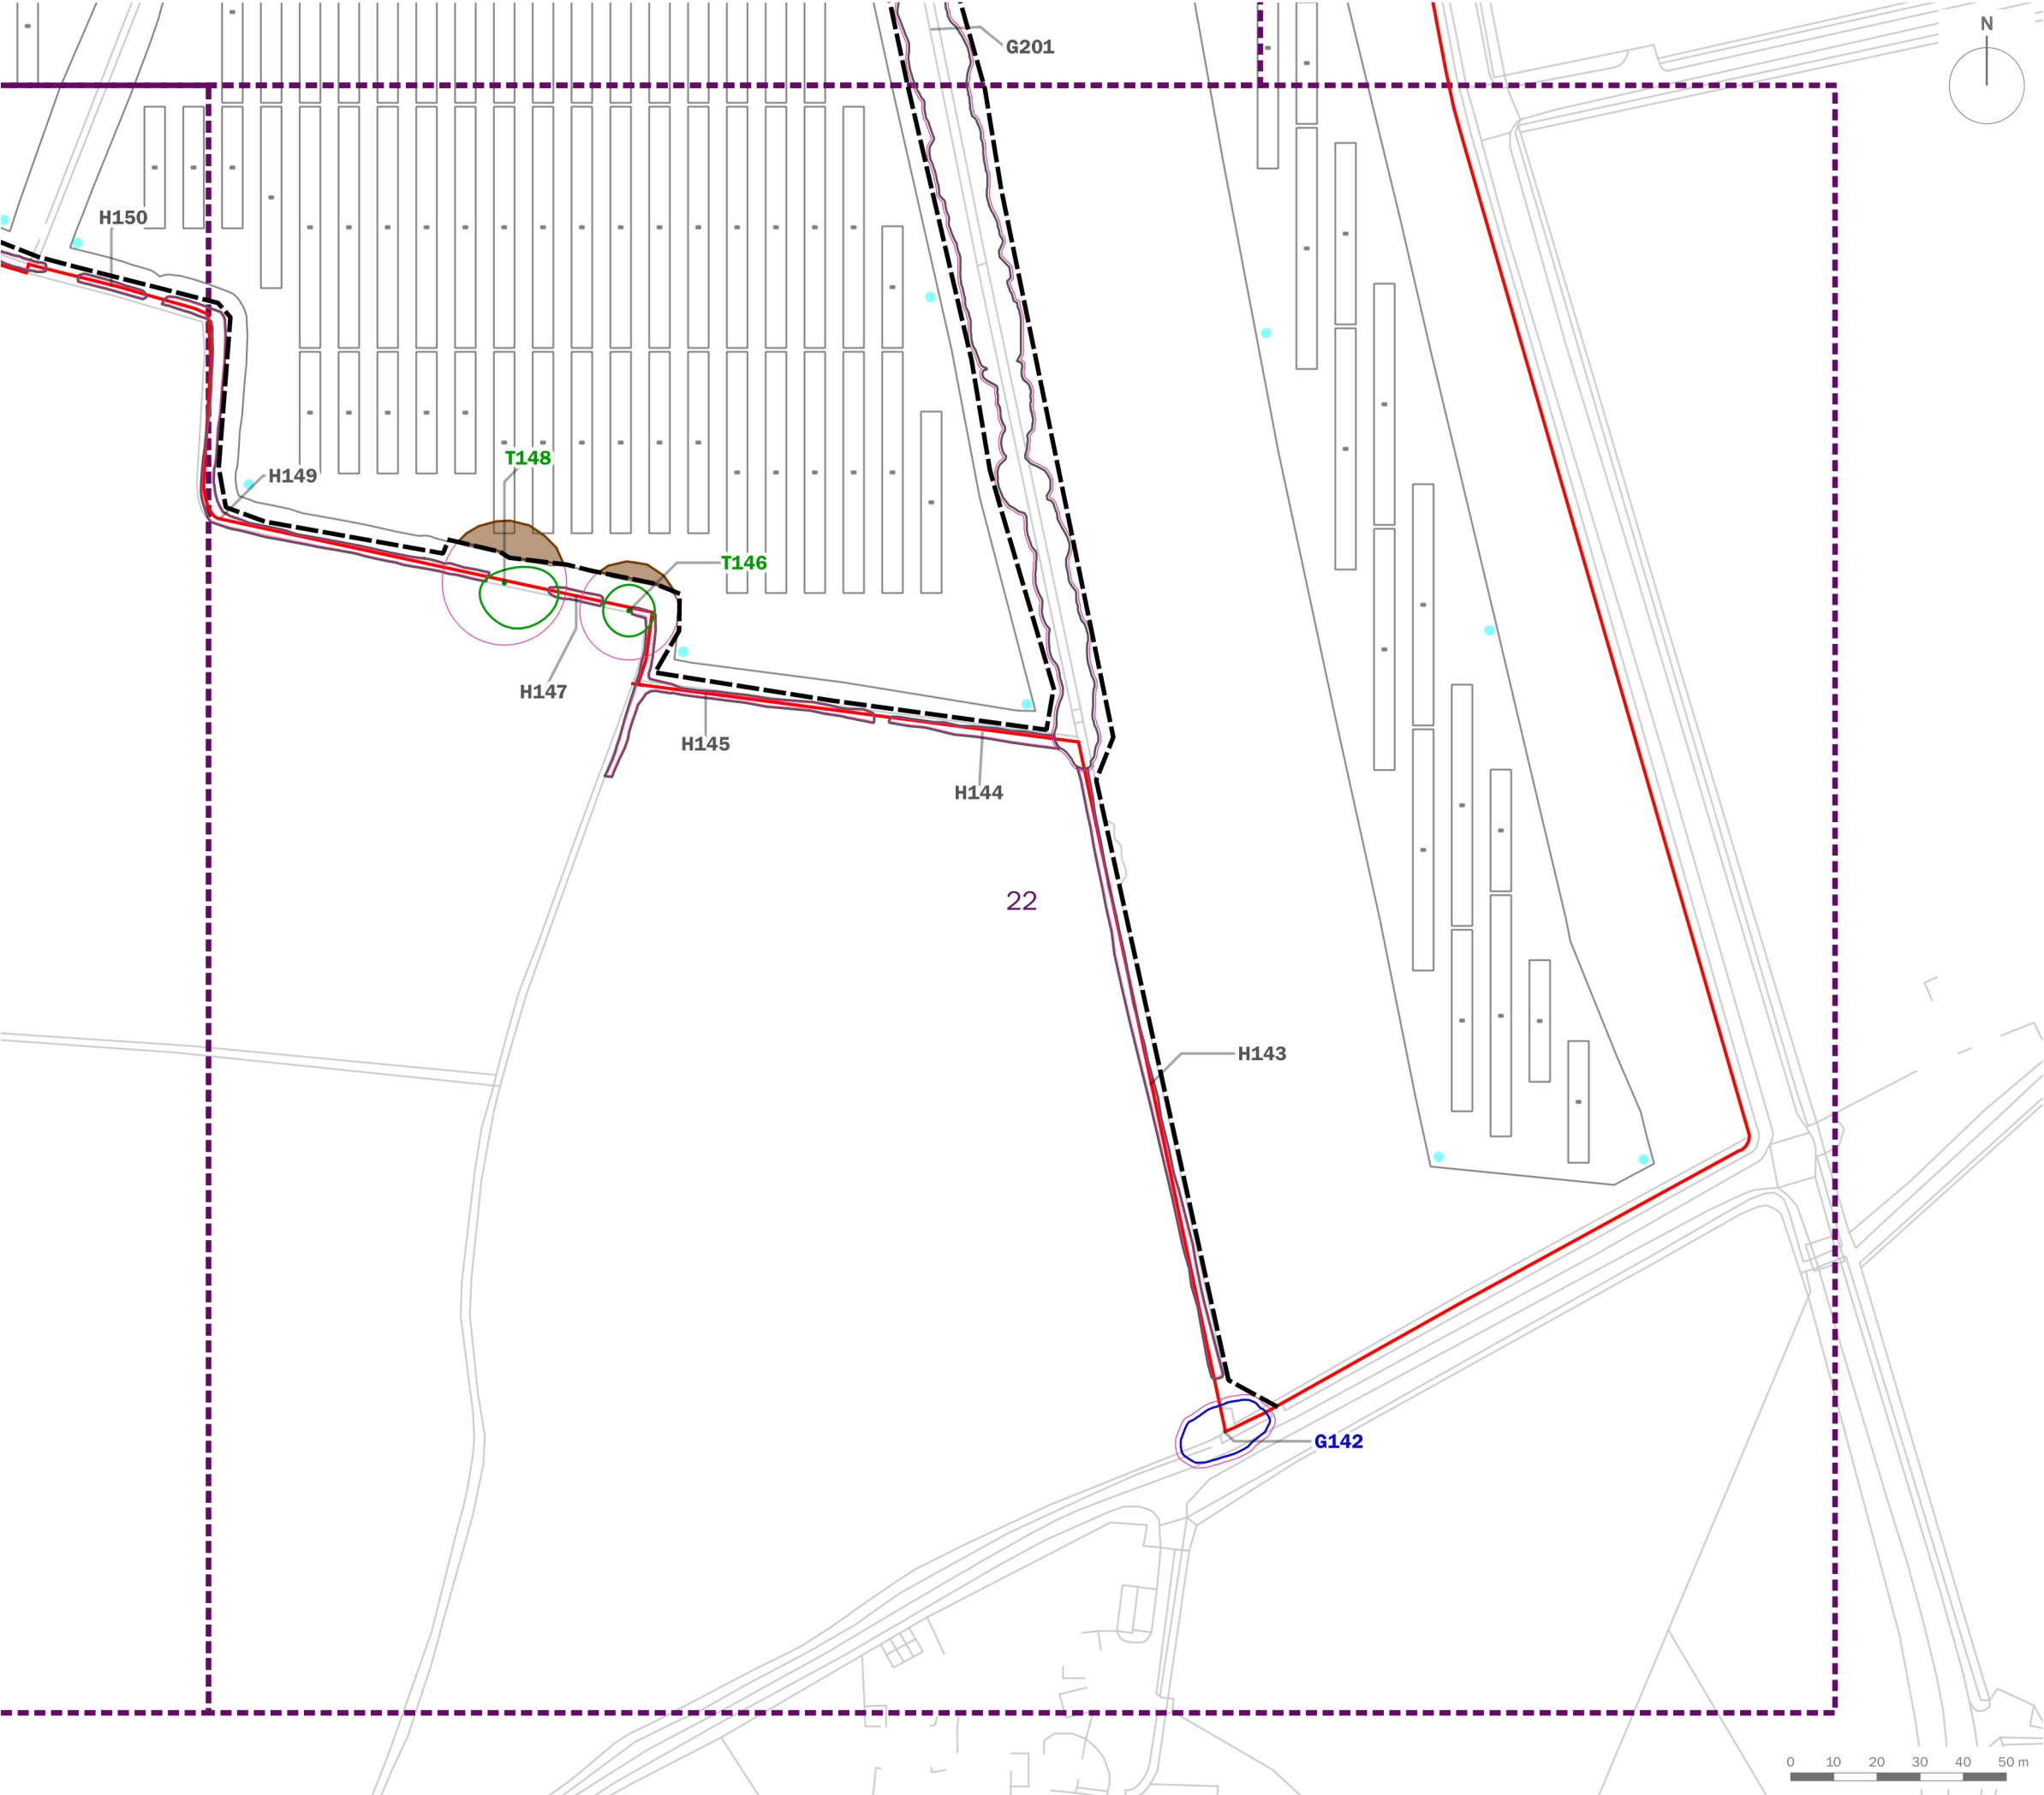

client	Bodelwyddan Solar and Energy Storage Limited		
project title	Bodelwyddan Solar and Energy Storage		
drawing title	Solar Panel Area Tree Protection Plan (Sheet 22 of 22)		
date	19 AUGUST 2025	drawn by	PDr
drawing number	edp8841_d032b	checked	GSn
scale	1:1,500 @ A3	QA	DJo



Registered office: 01285 740427 - www.edp-uk.co.uk - info@edp-uk.co.uk