


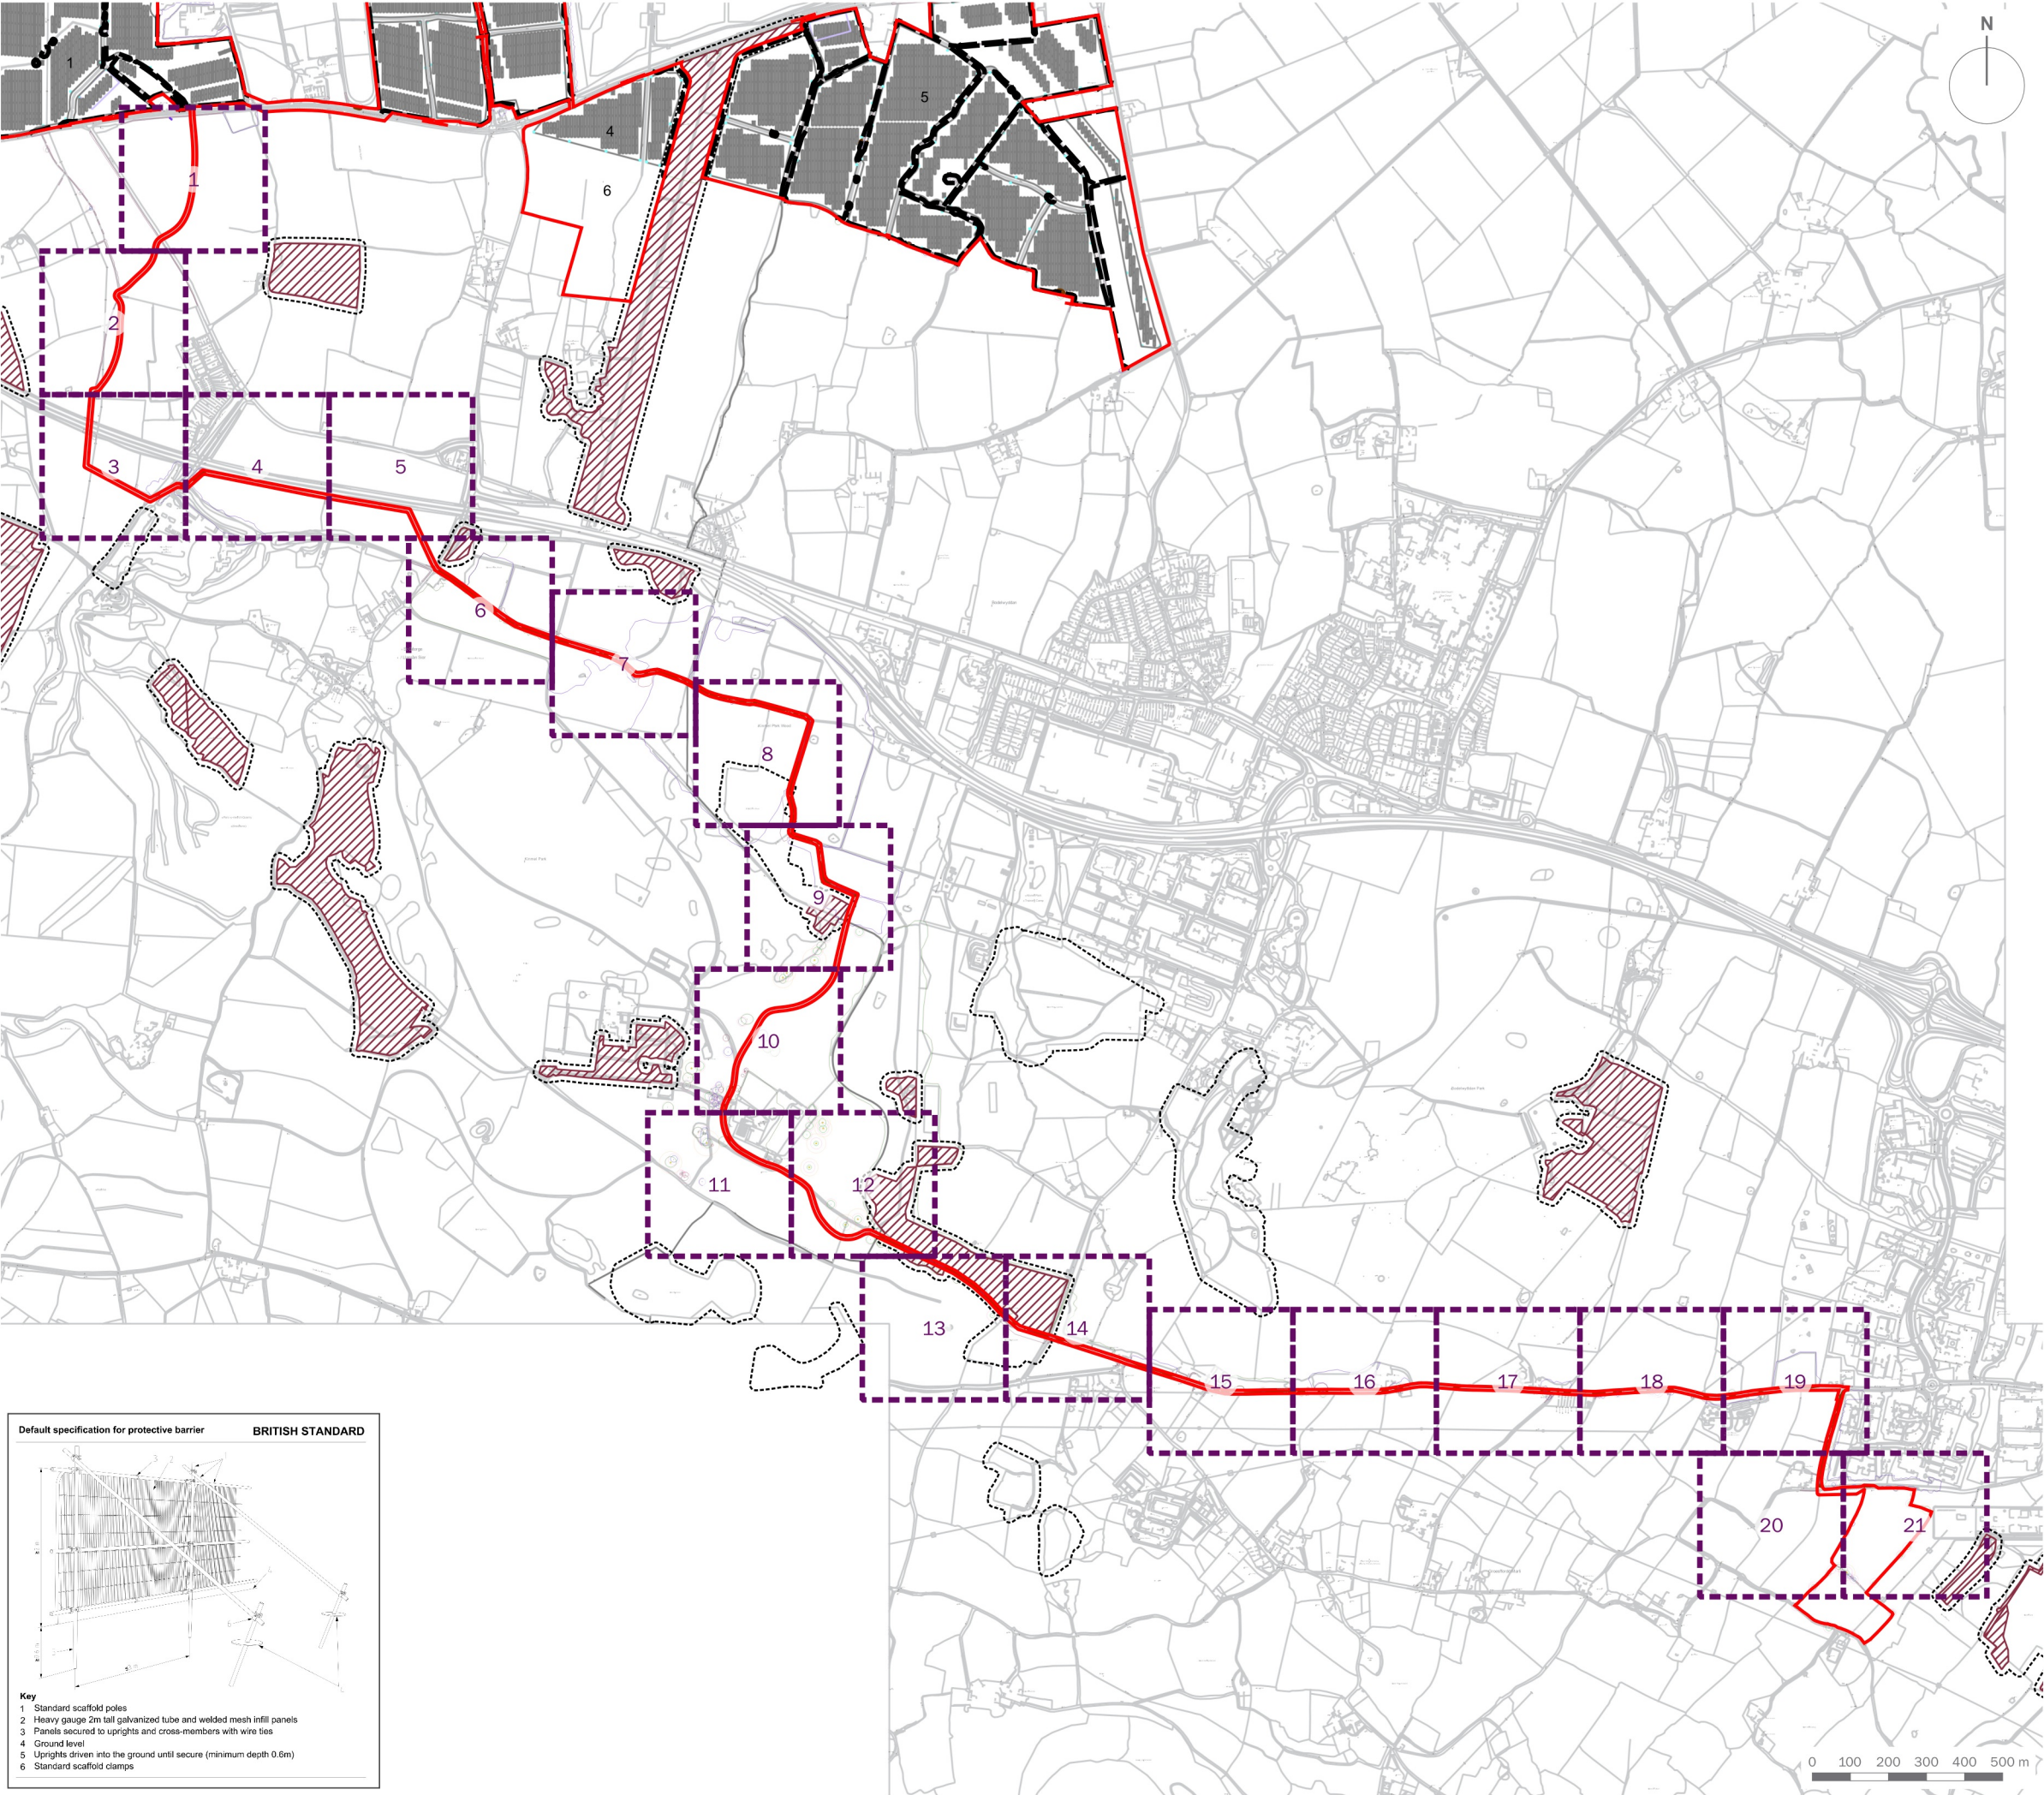

Site Boundary

T1

Tree/Group Number

Tree/Group Canopy

Tree Stem

Root Protection Area

Category A: Trees of high quality and value

Category B: Trees of moderate quality and value

Category C: Trees of low quality and value

Category U: Trees of poor quality and value

Trees to be Removed

Restored Ancient Woodland Site

Ancient Woodland Inventory 15m Buffer

Protective Fencing in accordance with BS 5837:2012

Crown Lift in accordance with BS 3998:2010

Hand Dig

purpose of issue **PLANNING**

a	Updated layout and site boundary	19/08/2025	PDr
-	Original	23/07/2025	PDr
rev	description	date	by

client
Bodelwyddan Solar and Energy Storage Limited


project title
Bodelwyddan Solar and Energy Storage


drawing title
Cable Route Tree Protection Plan (Overview)

date	19 AUGUST 2025	drawn by	PDr
drawing number	edp8841_d049a	checked	LBr
scale	1:17,000 @ A3	QA	DJo



Registered office: 01285 740427 - www.edp-uk.co.uk - info@edp-uk.co.uk

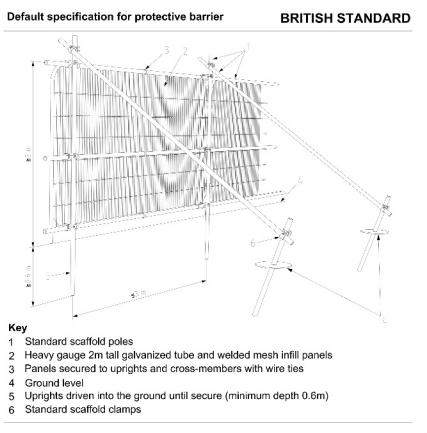

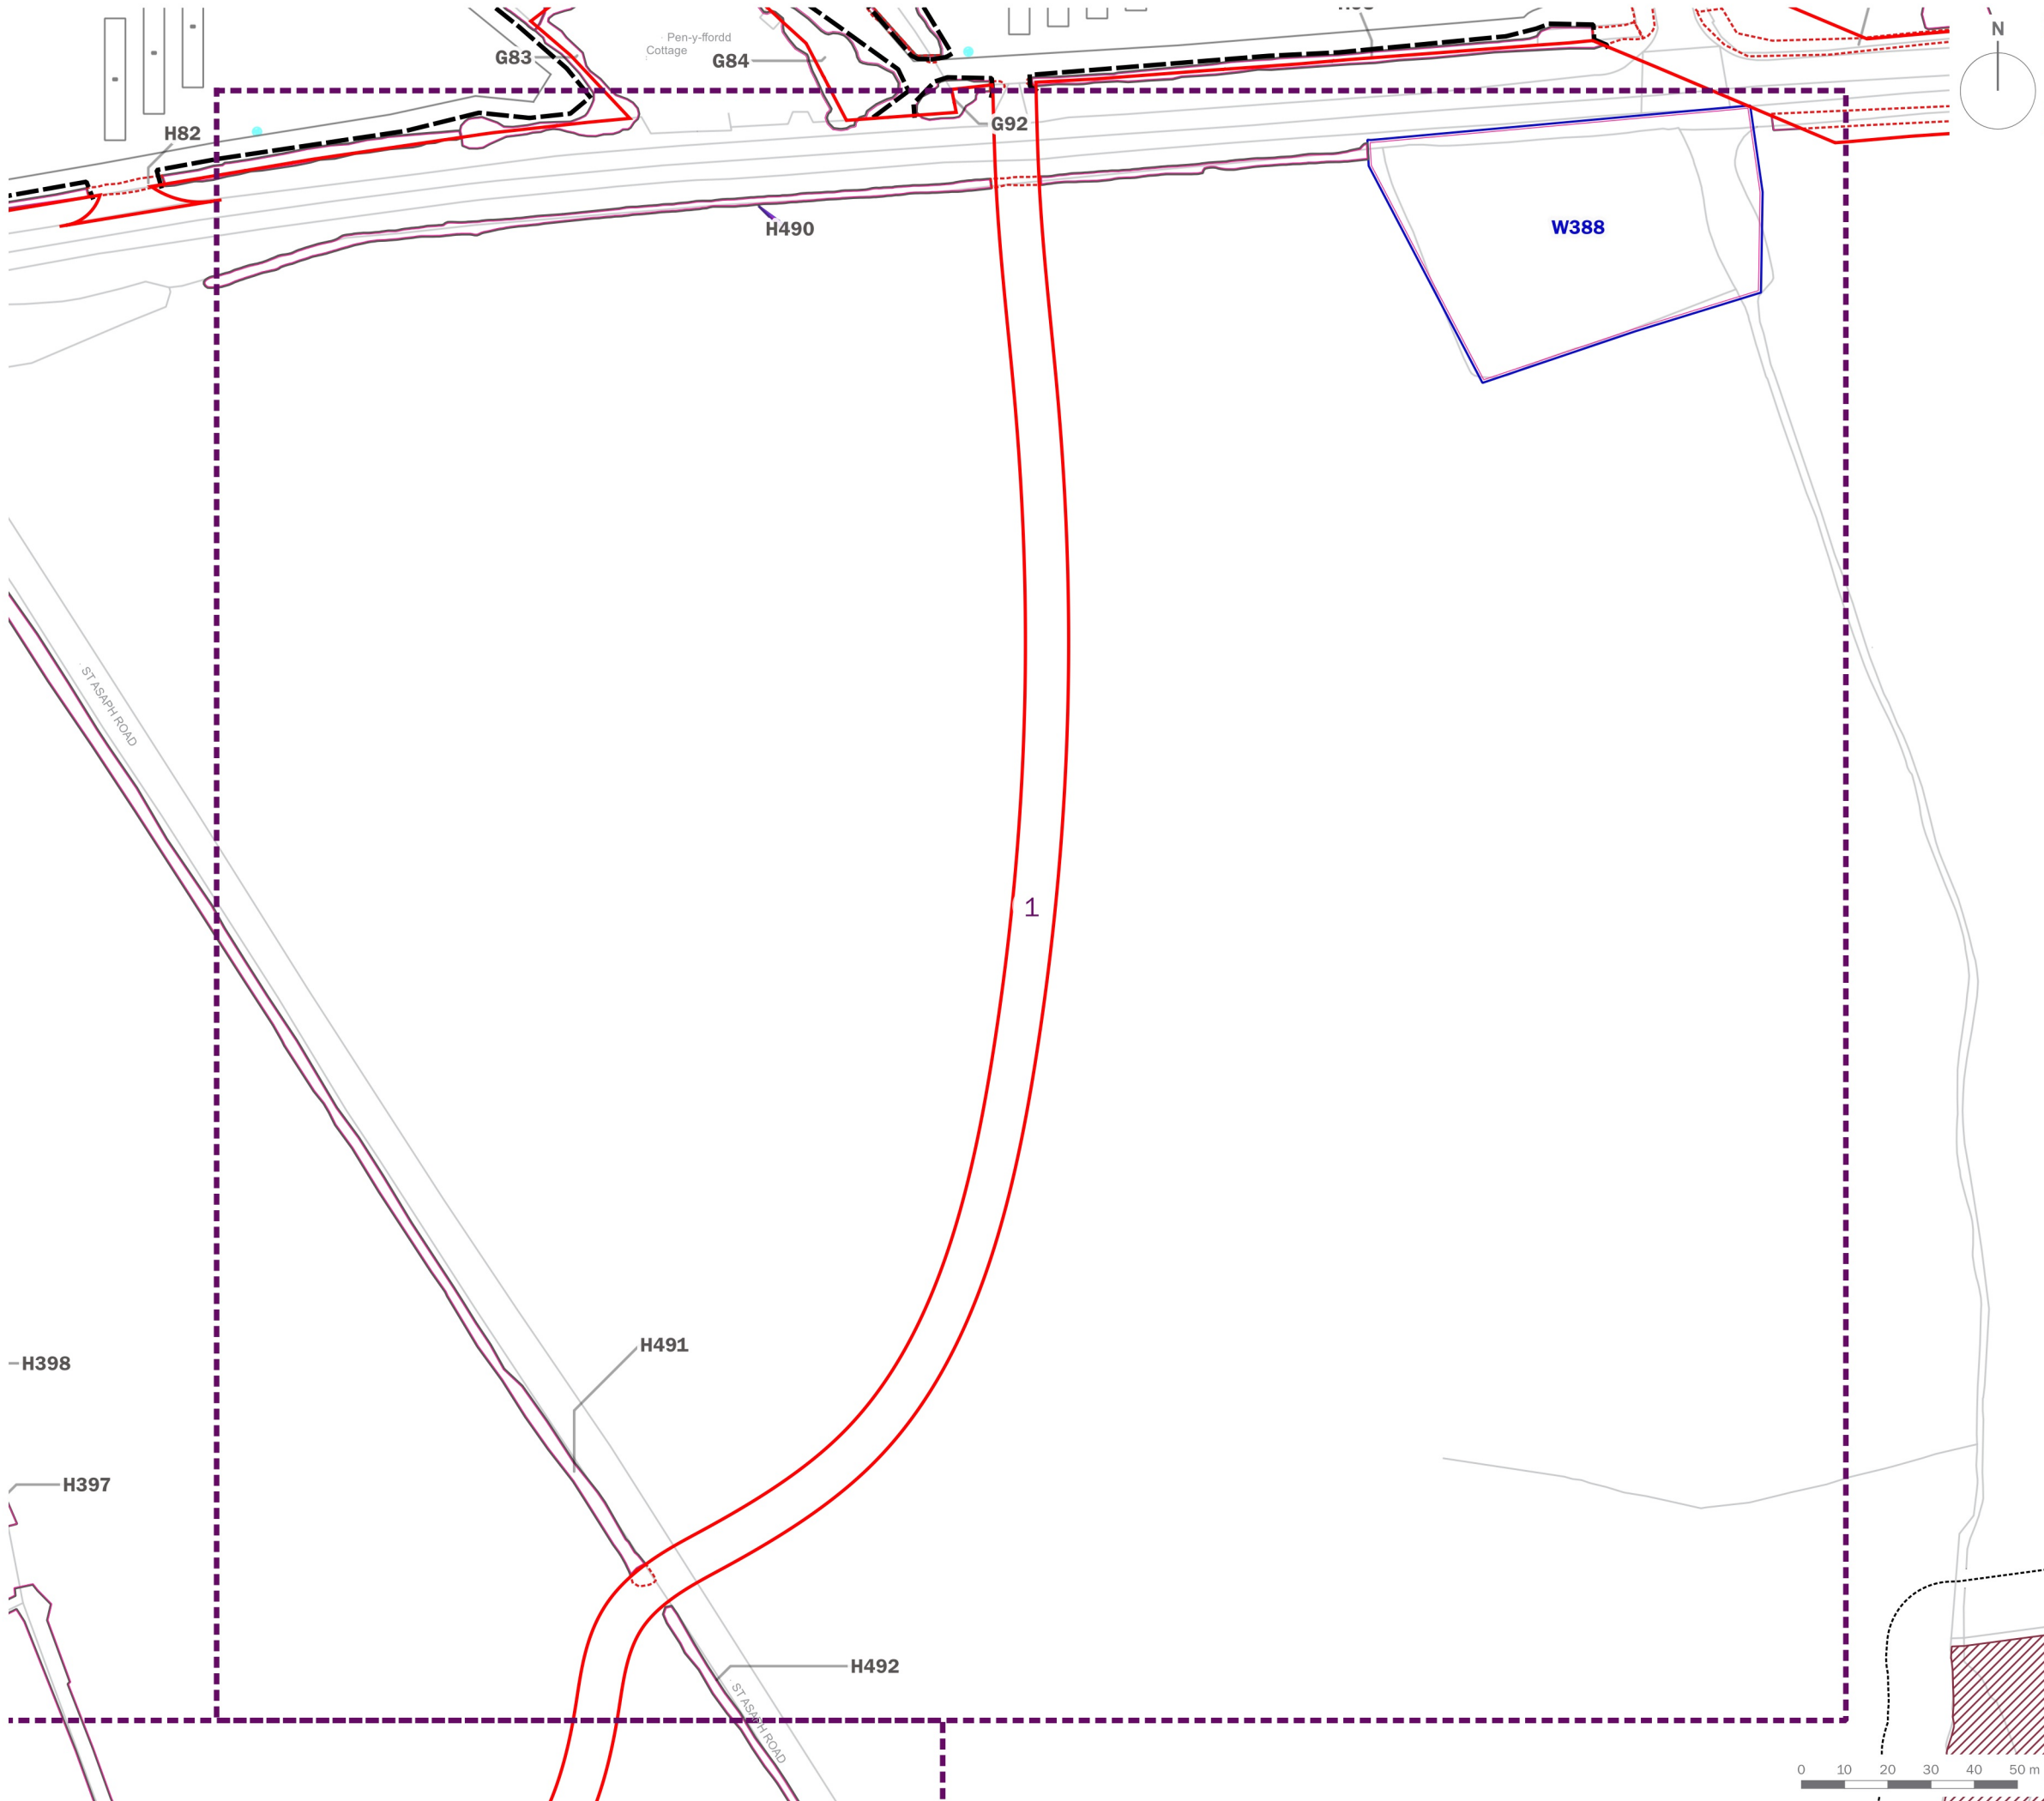

Site Boundary

T1

Tree/Group Number

Tree/Group Canopy

Tree Stem

Root Protection Area

Category A: Trees of high quality and value

Category B: Trees of moderate quality and value

Category C: Trees of low quality and value

Category U: Trees of poor quality and value

Trees to be Removed

Restored Ancient Woodland Site

Ancient Woodland Inventory 15m Buffer

Protective Fencing in accordance with BS 5837:2012

Crown Lift in accordance with BS 3998:2010

Hand Dig

client

Bodelwyddan Solar and Energy Storage Limited

project title

Bodelwyddan Solar and Energy Storage

drawing title

Cable Route Tree Protection Plan (Sheet 1 of 21)

date

19 AUGUST 2025

drawn by

PDr

drawing number

edp8841_d049a

checked

LBr

scale

1:1,500 @ A3


QA

DJo

edp

the environmental dimension partnership

Registered office: 01285 740427 - www.edp-uk.co.uk - info@edp-uk.co.uk

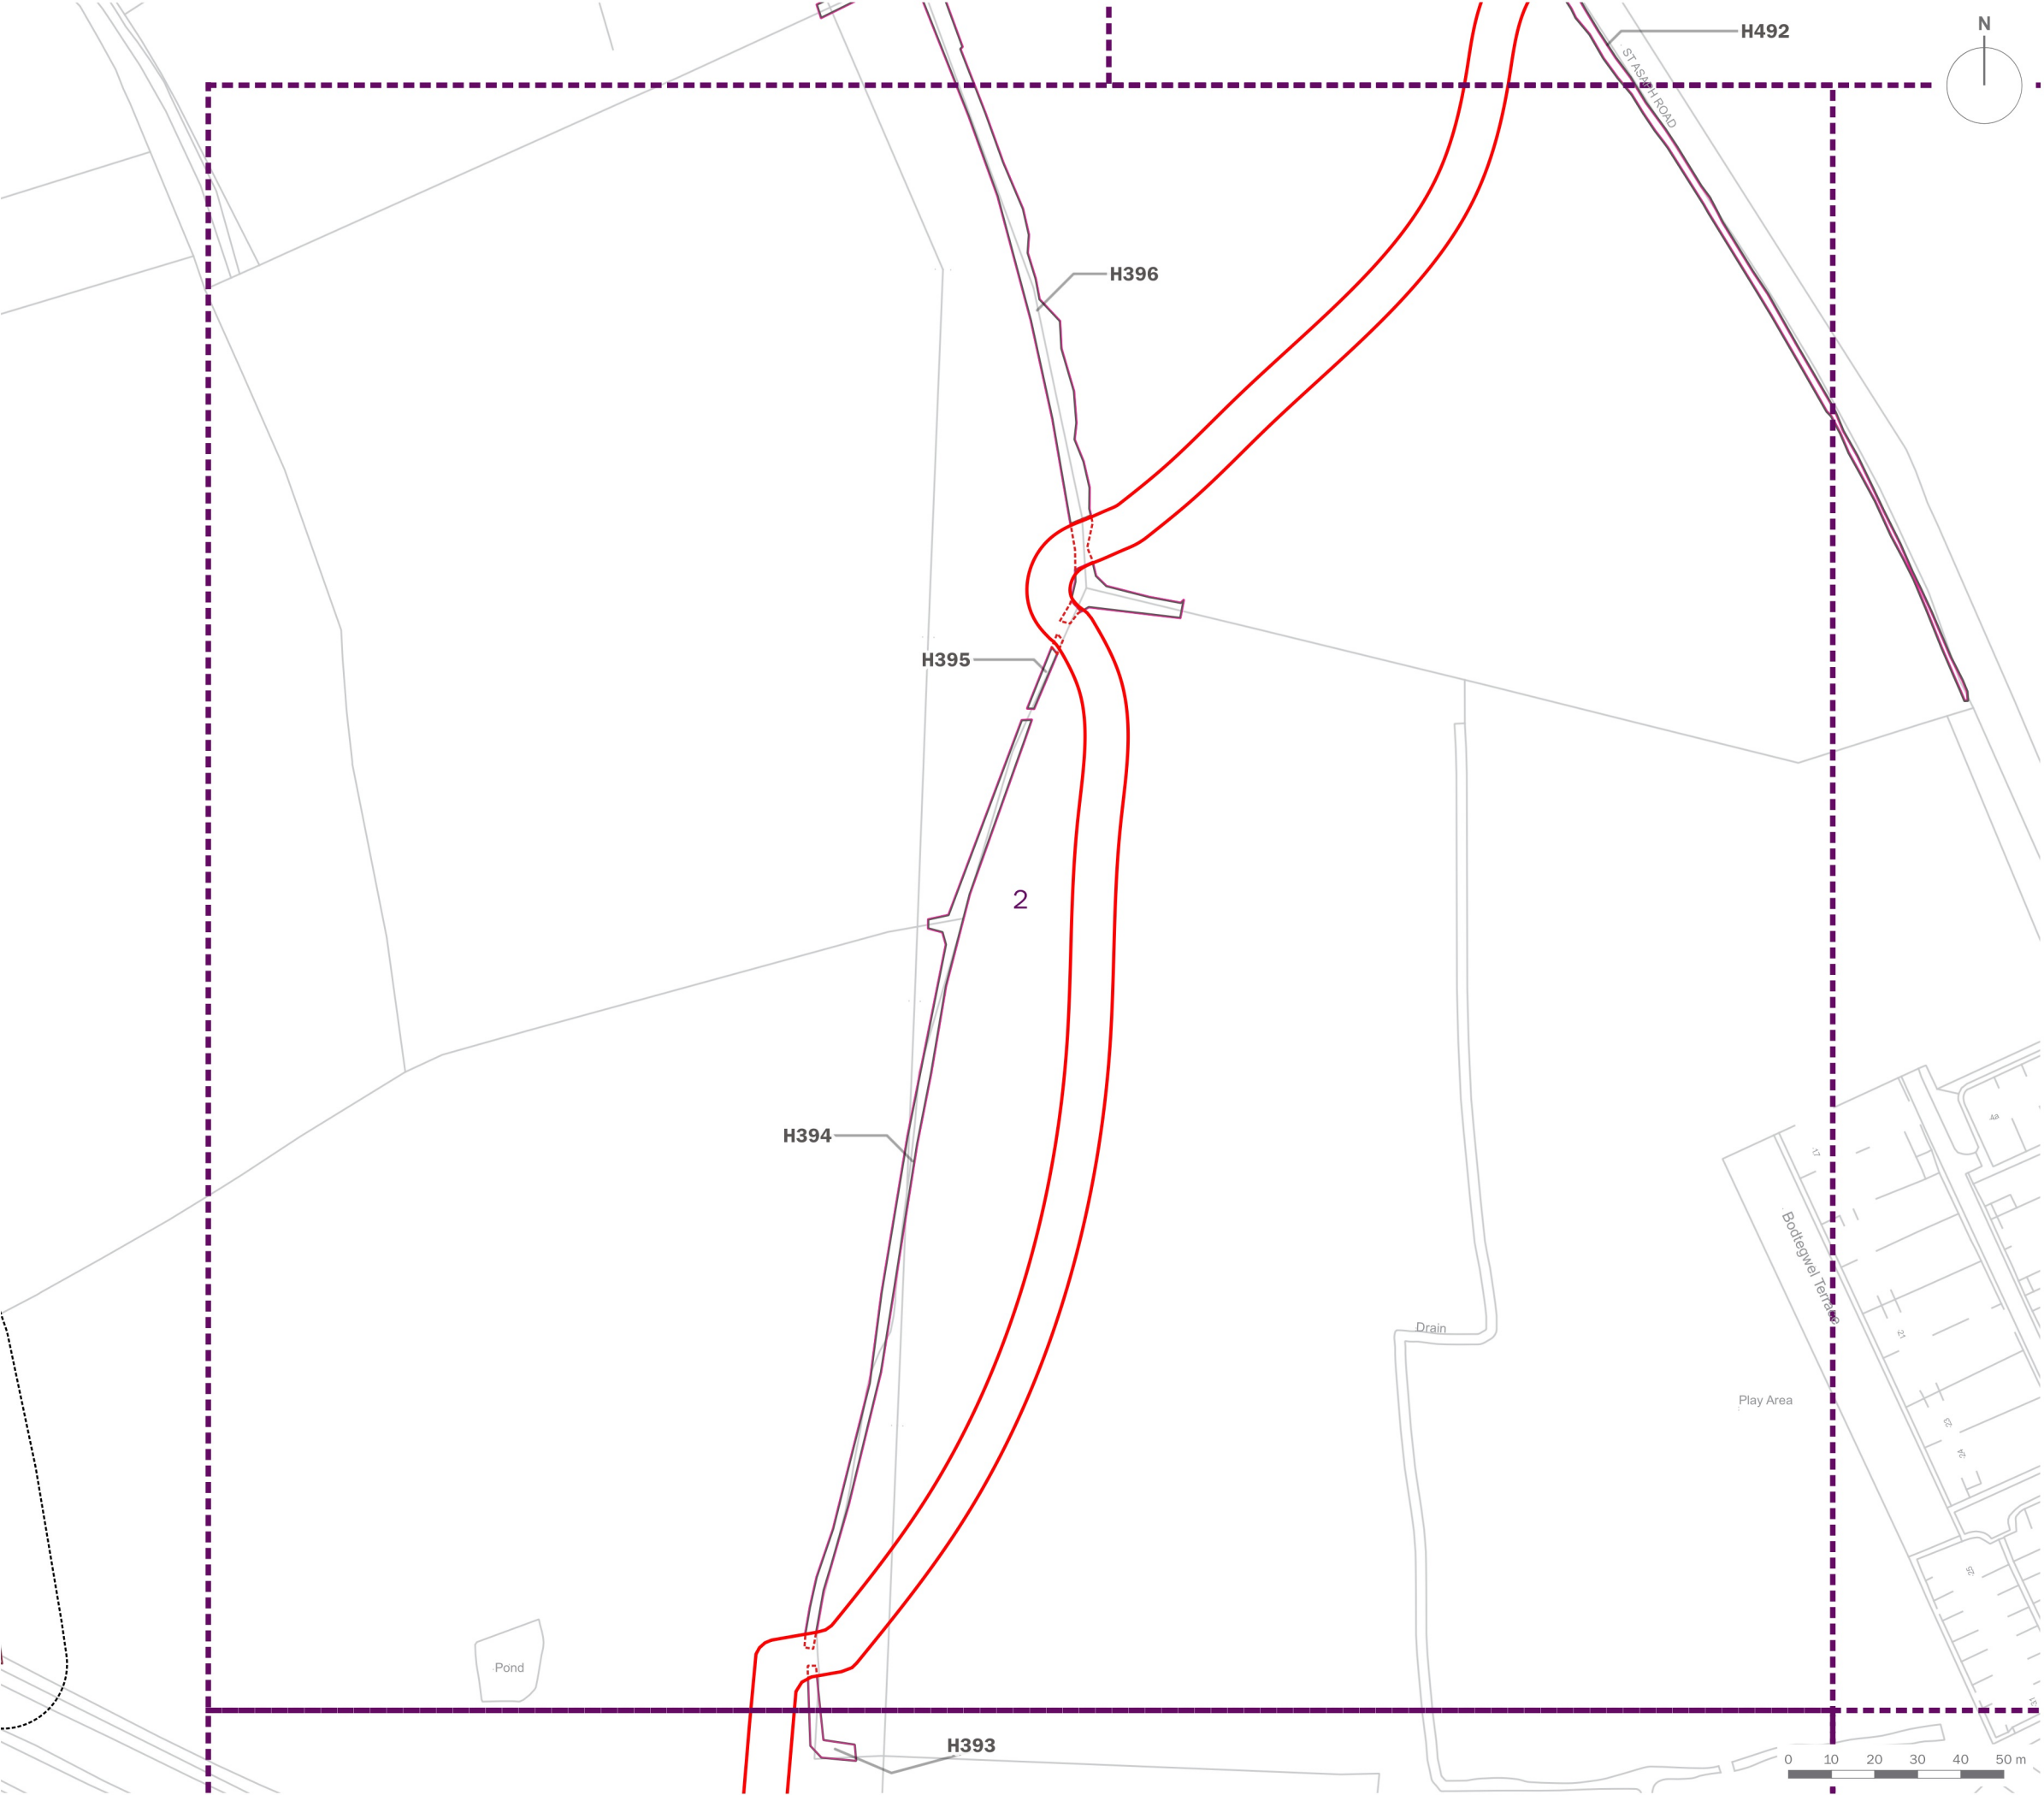

Site Boundary

T1

Tree/Group Number

Tree/Group Canopy

Tree Stem

Root Protection Area

Category A: Trees of high quality and value

Category B: Trees of moderate quality and value

Category C: Trees of low quality and value

Category U: Trees of poor quality and value

Trees to be Removed

Restored Ancient Woodland Site



Ancient Woodland Inventory 15m Buffer

Protective Fencing in accordance with BS 5837:2012


Crown Lift in accordance with BS 3998:2010

Hand Dig

client	Bodelwyddan Solar and Energy Storage Limited			
project title	Bodelwyddan Solar and Energy Storage			
drawing title	Cable Route Tree Protection Plan (Sheet 2 of 21)			
date	19 AUGUST 2025	drawn by	PDr	
drawing number	edp8841_d049a	checked	LBr	
scale	1:1,500 @ A3	QA	DJo	

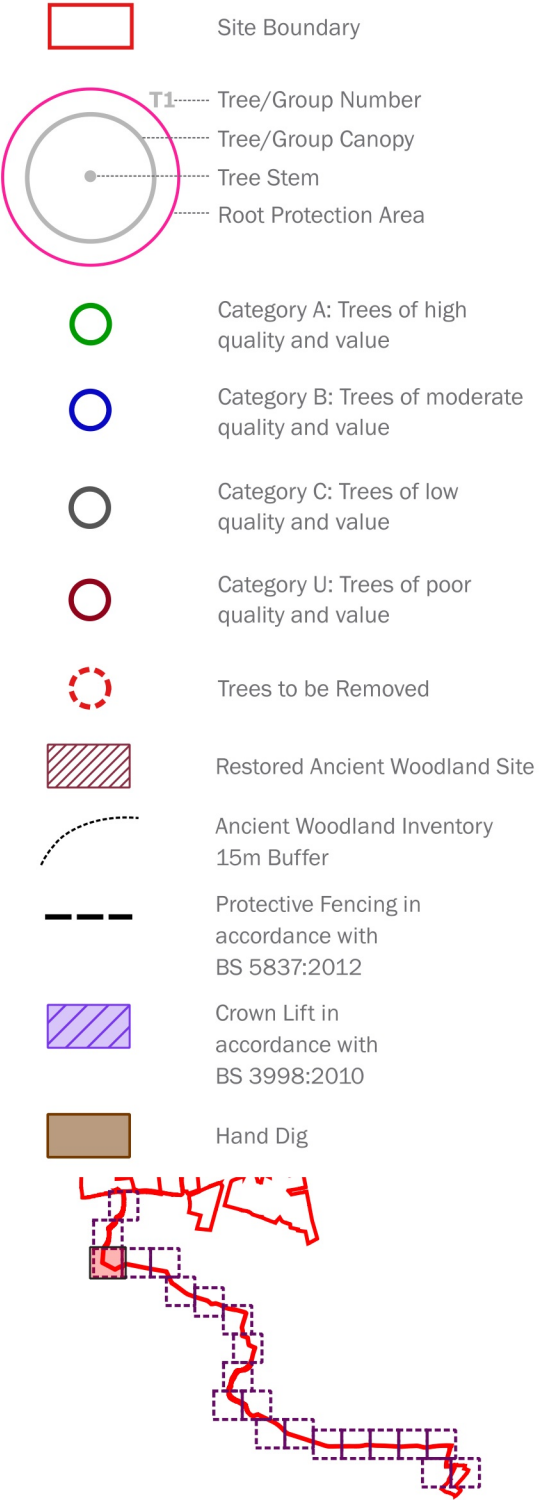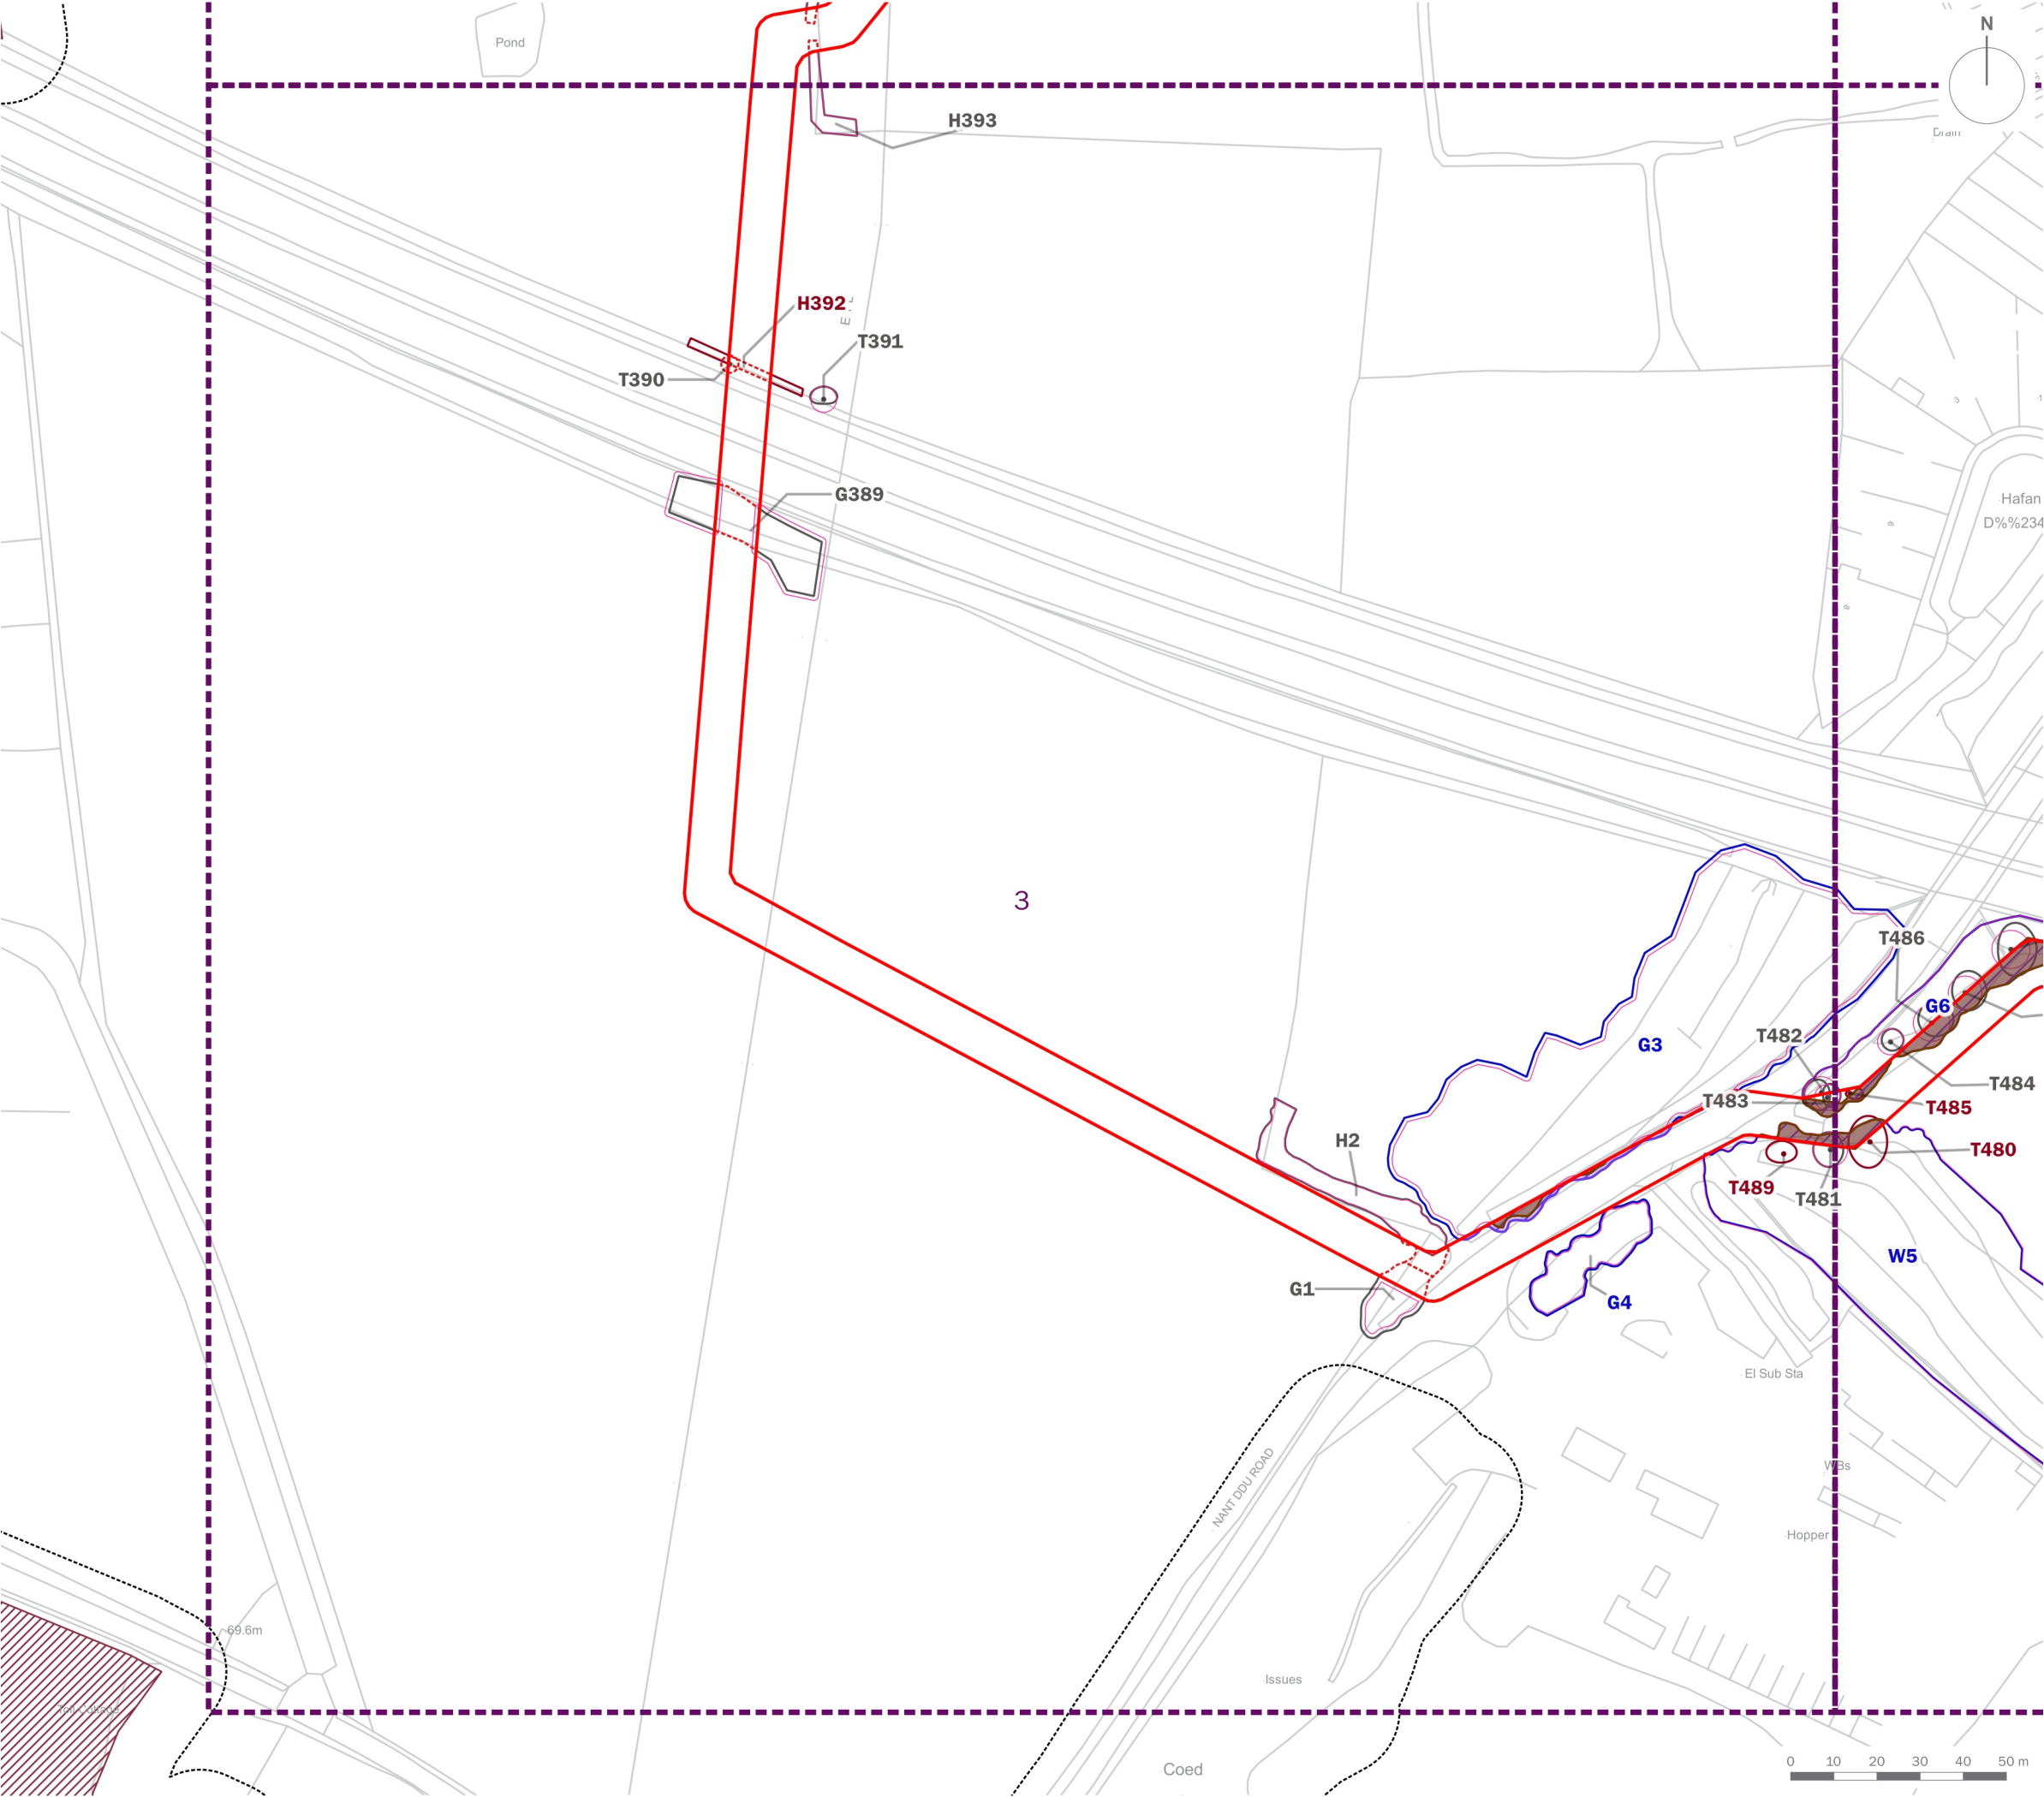

client	Bodelwyddan Solar and Energy Storage Limited		
project title	Bodelwyddan Solar and Energy Storage		
drawing title	Cable Route Tree Protection Plan (Sheet 3 of 21)		
date	19 AUGUST 2025	drawn by	PDr
drawing number	edp8841_d049a	checked	LBr
scale	1:1,500 @ A3	QA	DJo

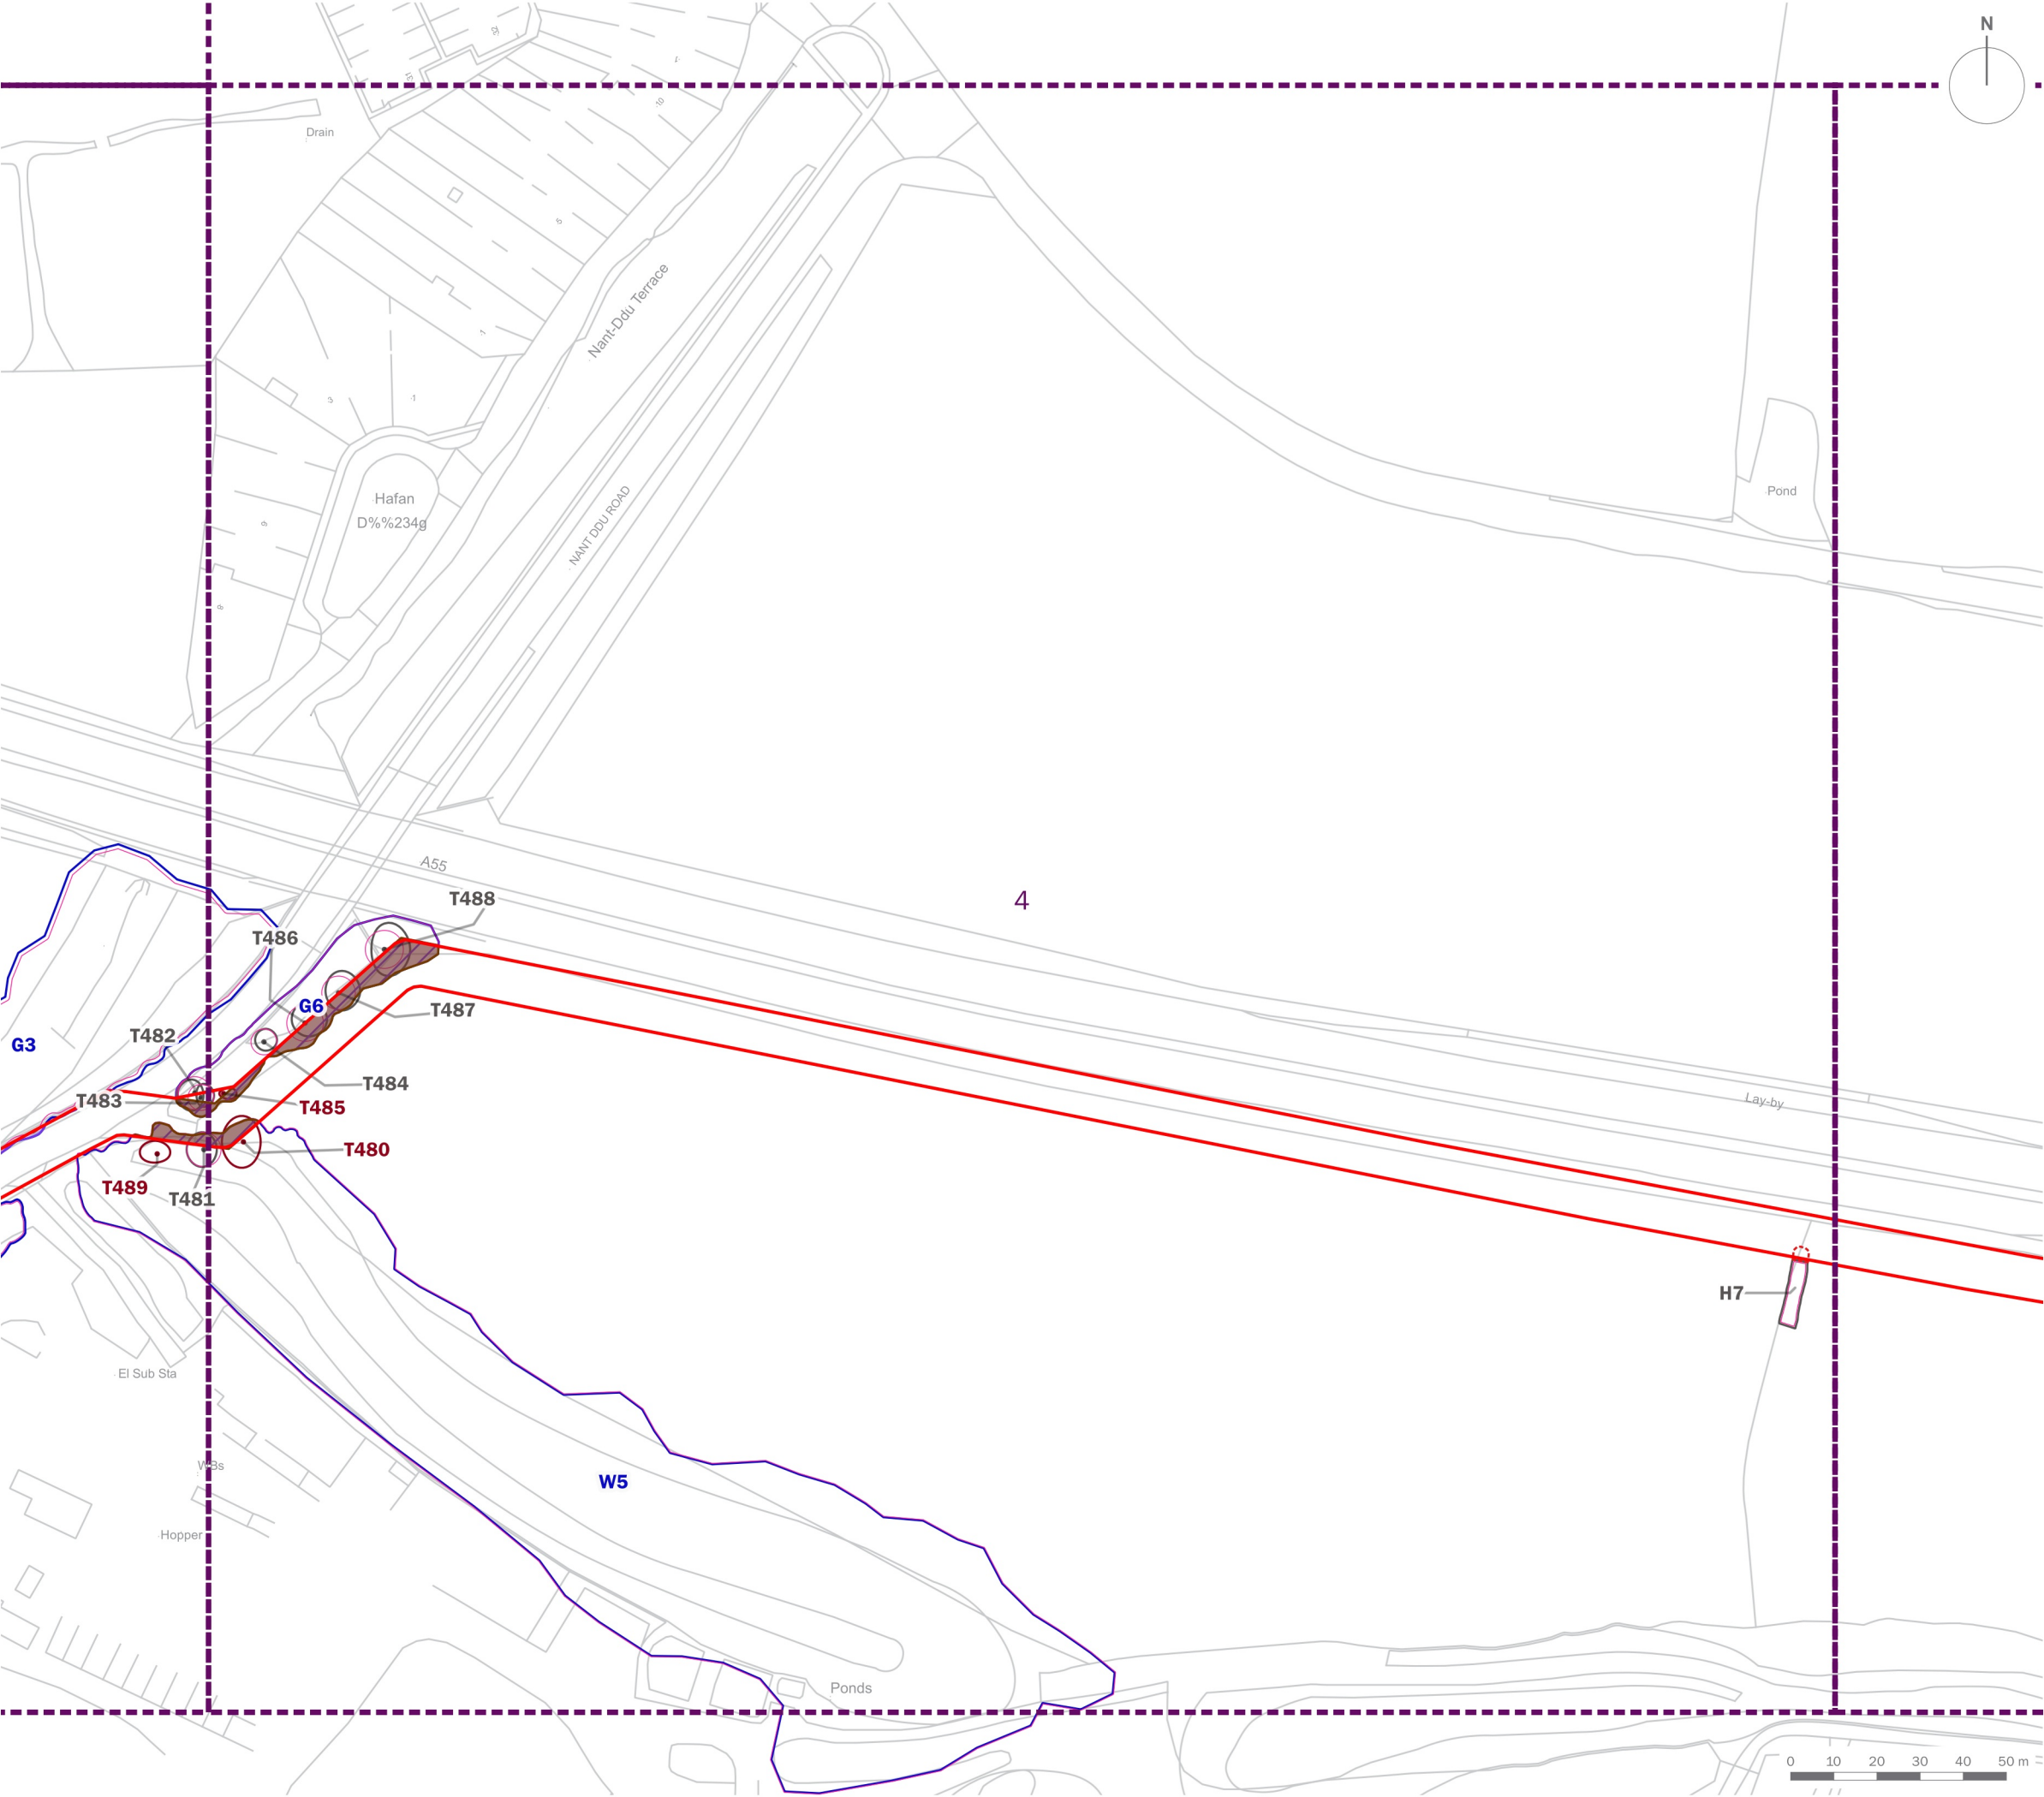

T1

Tree/Group Number

Tree/Group Canopy

Tree Stem

Root Protection Area

Category A: Trees of high quality and value

Category B: Trees of moderate quality and value

Category C: Trees of low quality and value

Category U: Trees of poor quality and value

Trees to be Removed

Restored Ancient Woodland Site

Ancient Woodland Inventory 15m Buffer

Protective Fencing in accordance with BS 5837:2012

Crown Lift in accordance with BS 3998:2010


Hand Dig



client	Bodelwyddan Solar and Energy Storage Limited		
project title	Bodelwyddan Solar and Energy Storage		
drawing title	Cable Route Tree Protection Plan (Sheet 4 of 21)		
date	19 AUGUST 2025	drawn by	PDr
drawing number	edp8841_d049a	checked	LBr
scale	1:1,500 @ A3	QA	DJo



Registered office: 01285 740427 - www.edp-uk.co.uk - info@edp-uk.co.uk

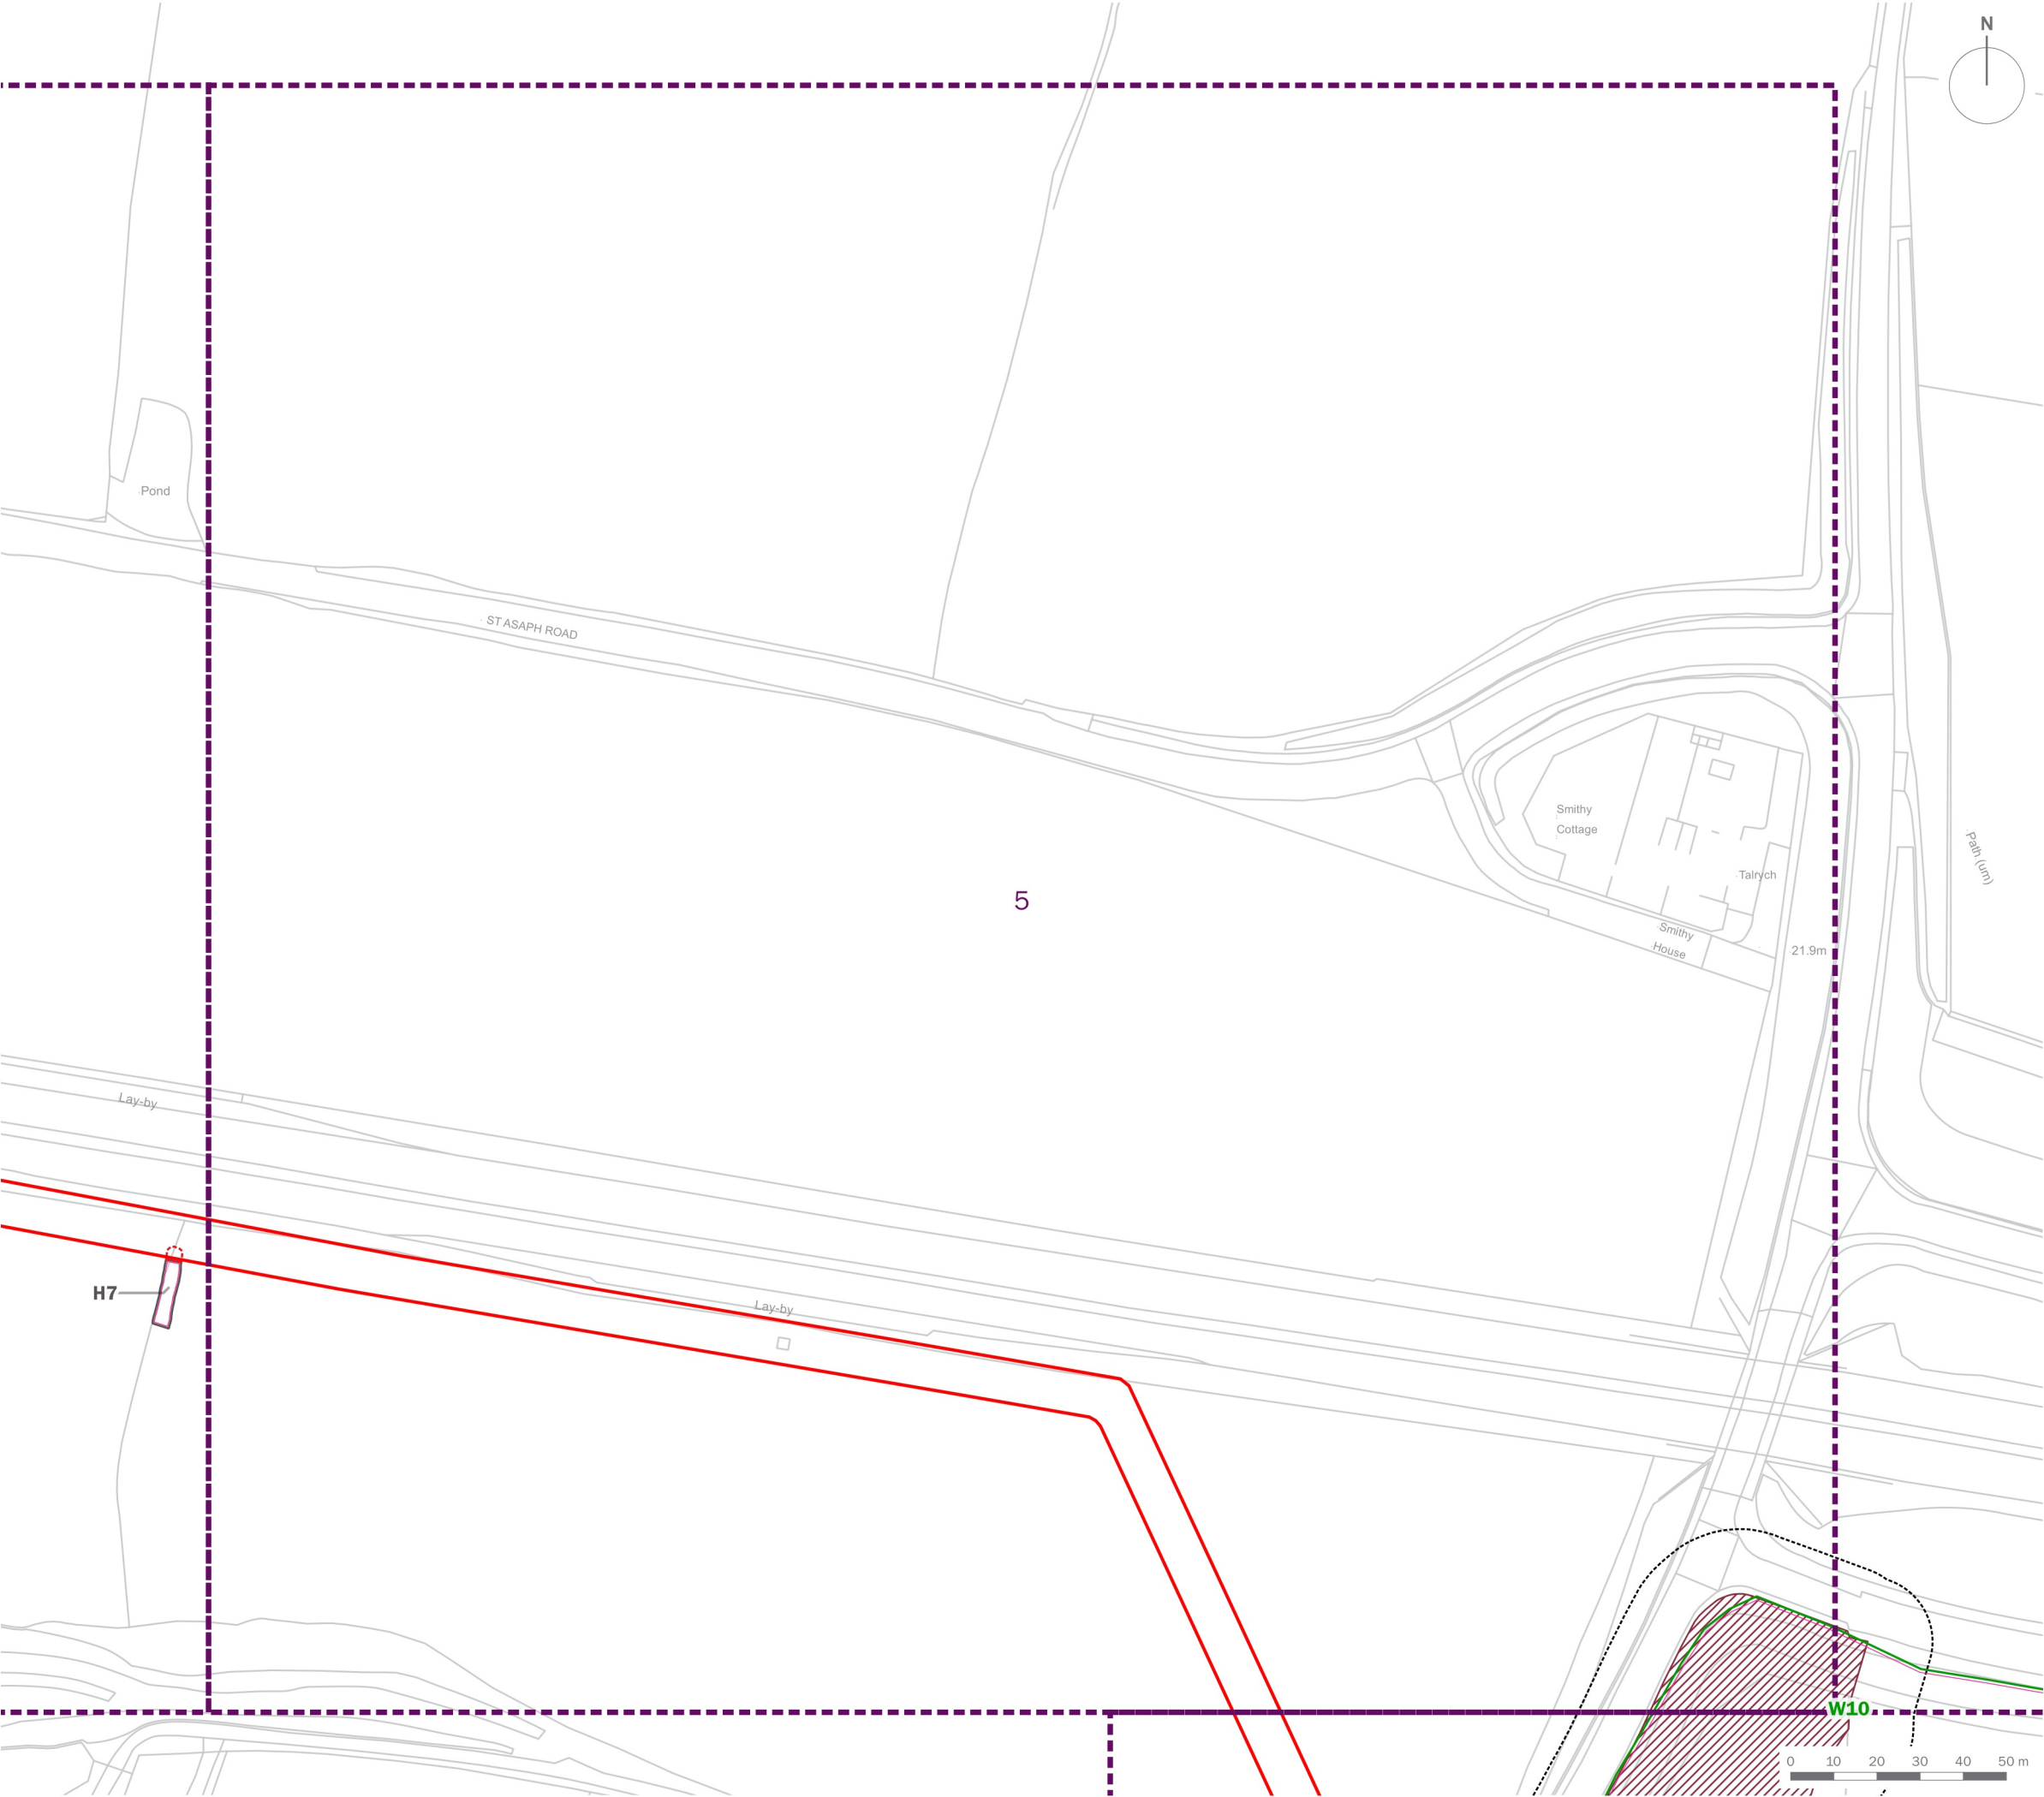

Site Boundary

T1

Tree/Group Number

Tree/Group Canopy

Tree Stem

Root Protection Area

Category A: Trees of high quality and value

Category B: Trees of moderate quality and value

Category C: Trees of low quality and value

Category U: Trees of poor quality and value

Trees to be Removed

Restored Ancient Woodland Site

Ancient Woodland Inventory 15m Buffer

Protective Fencing in accordance with BS 5837:2012

Crown Lift in accordance with BS 3998:2010


Hand Dig



client	Bodelwyddan Solar and Energy Storage Limited		
project title	Bodelwyddan Solar and Energy Storage		
drawing title	Cable Route Tree Protection Plan (Sheet 5 of 21)		
date	19 AUGUST 2025	drawn by	PDr
drawing number	edp8841_d049a	checked	LBr
scale	1:1,500 @ A3	QA	DJo



Registered office: 01285 740427 - www.edp-uk.co.uk - info@edp-uk.co.uk

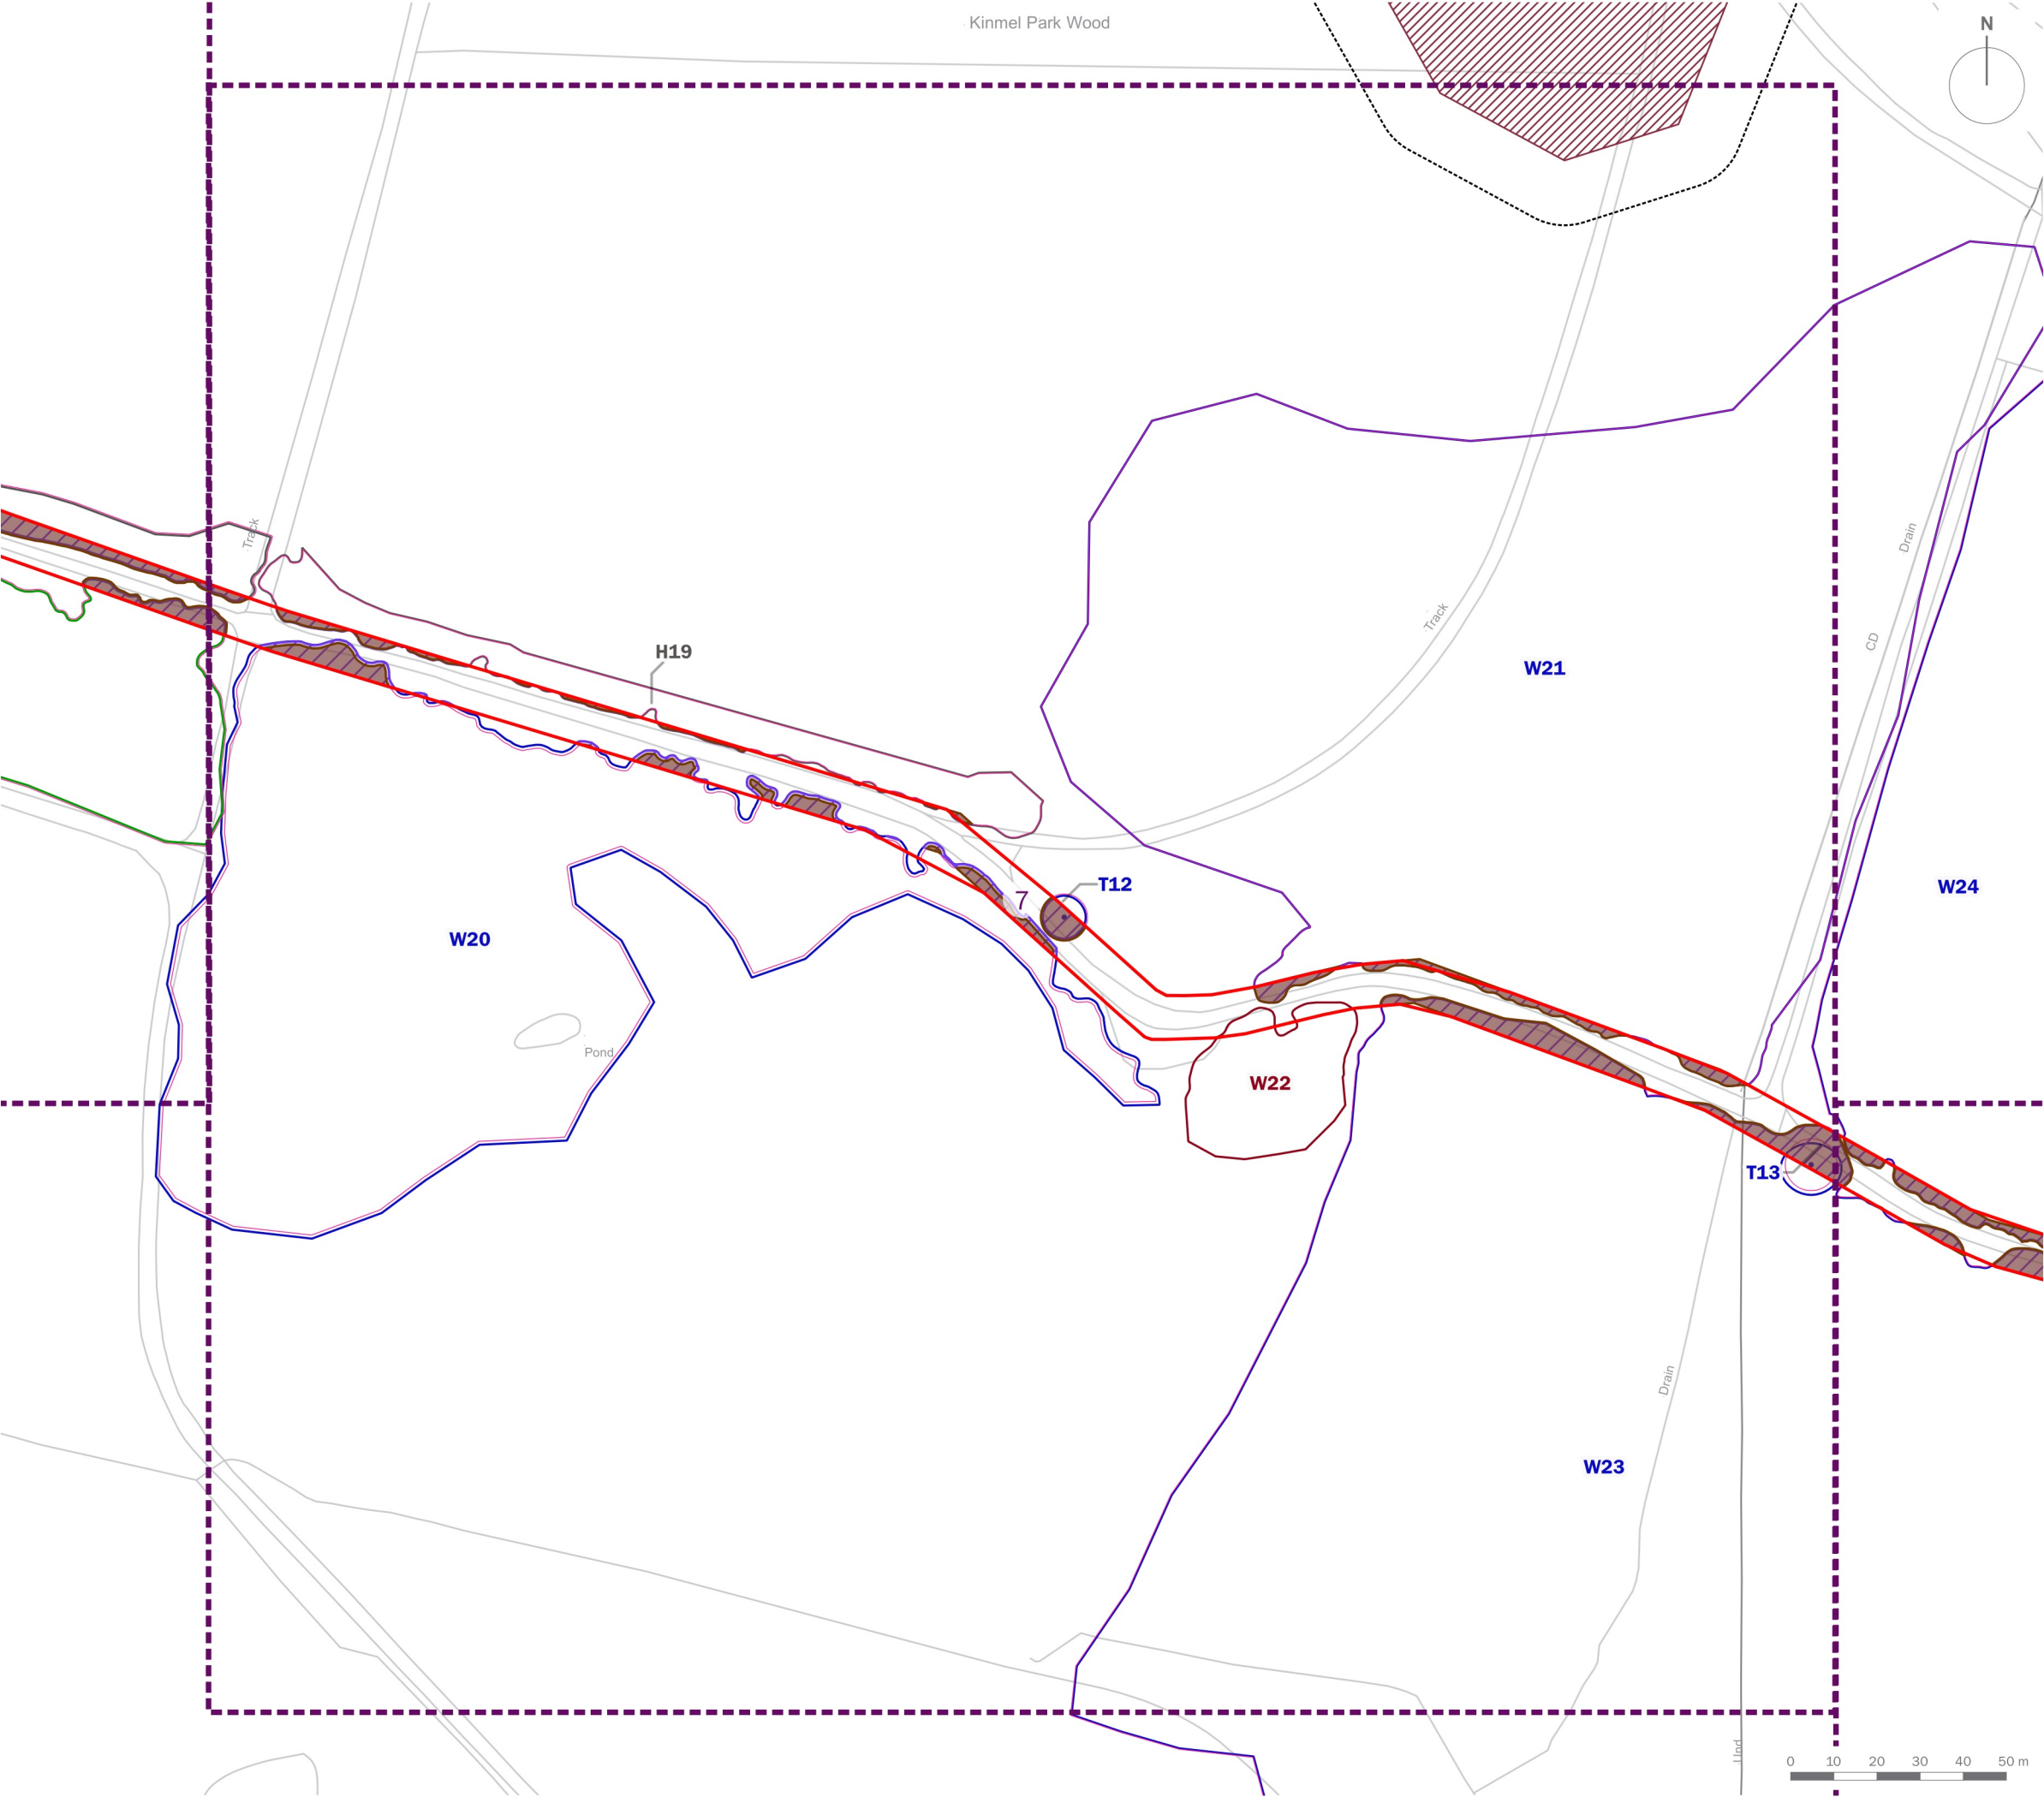

Site Boundary

T1

Tree/Group Number

Tree/Group Canopy

Tree Stem

Root Protection Area

Category A: Trees of high quality and value

Category B: Trees of moderate quality and value

Category C: Trees of low quality and value

Category U: Trees of poor quality and value

Trees to be Removed

Restored Ancient Woodland Site

Ancient Woodland Inventory 15m Buffer

Protective Fencing in accordance with BS 5837:2012

Crown Lift in accordance with BS 3998:2010

Hand Dig





client	Bodelwyddan Solar and Energy Storage Limited			
project title	Bodelwyddan Solar and Energy Storage			
drawing title	Cable Route Tree Protection Plan (Sheet 7 of 21)			
date	19 AUGUST 2025	drawn by	PDr	
drawing number	edp8841_d049a	checked	LBr	
scale	1:1,500 @ A3	QA	DJo	




edp

the environmental dimension partnership

Registered office: 01285 740427 - www.edp-uk.co.uk - info@edp-uk.co.uk

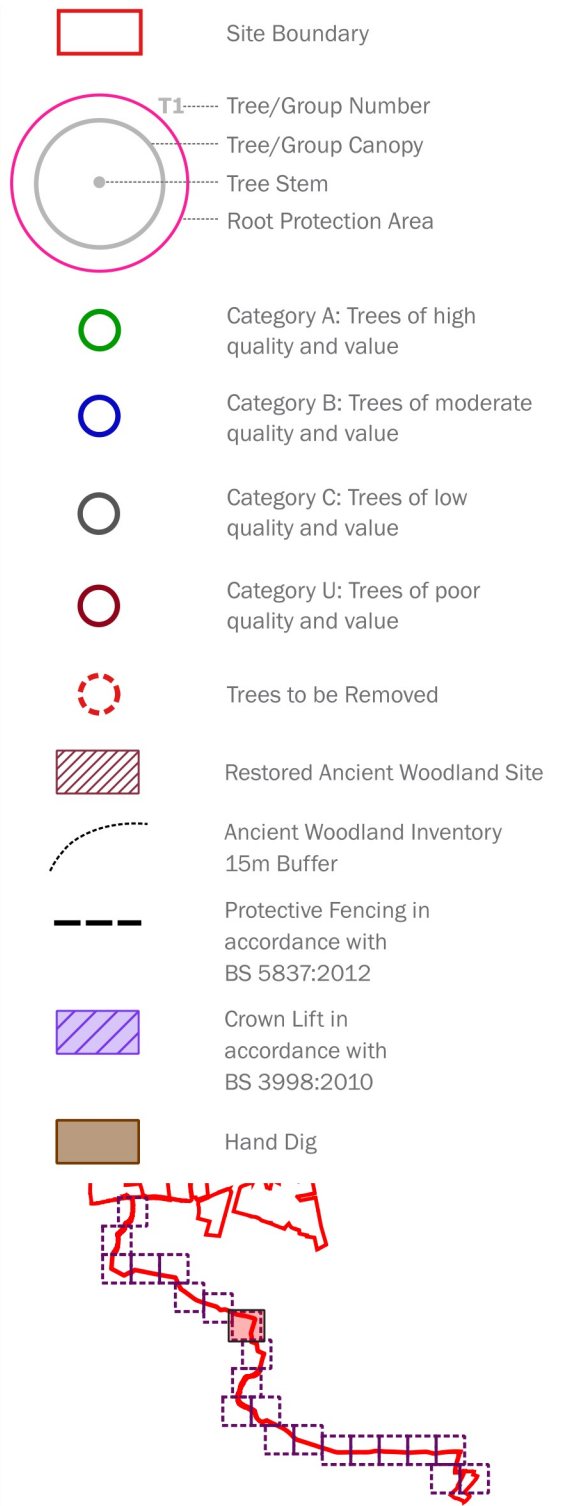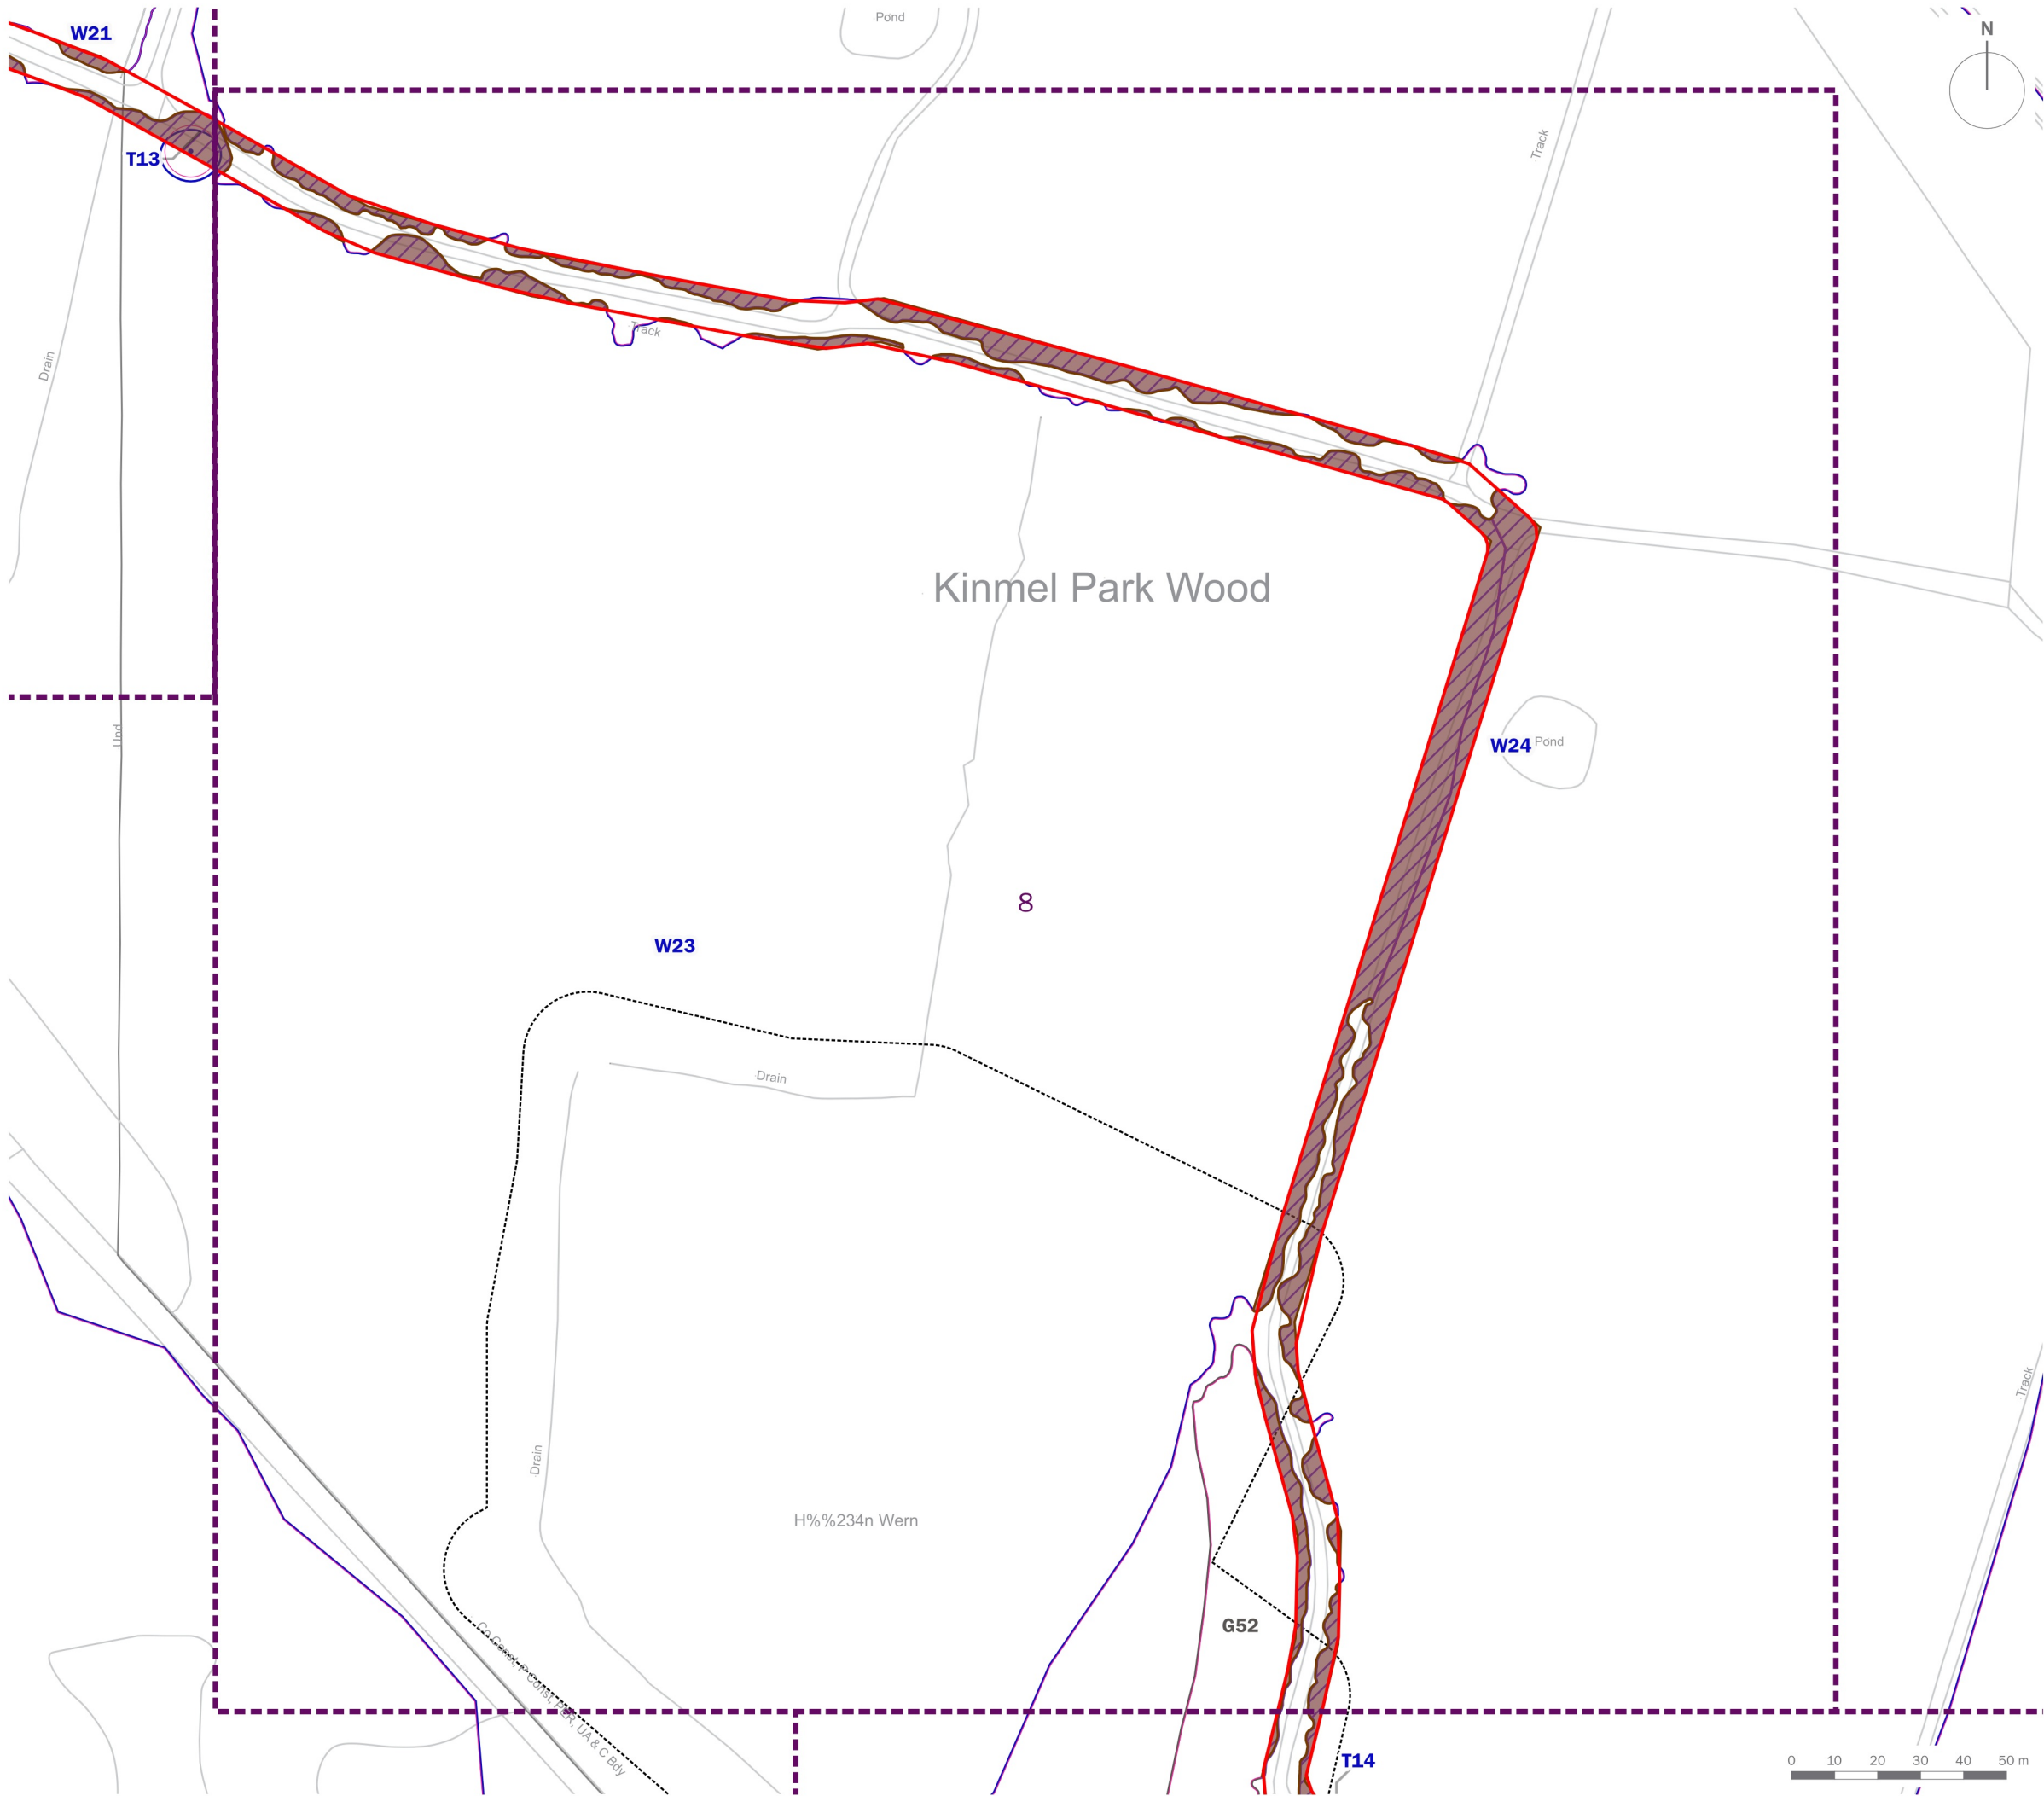

client			
Bodelwyddan Solar and Energy Storage Limited			
project title			
Bodelwyddan Solar and Energy Storage			
drawing title			
Cable Route Tree Protection Plan (Sheet 8 of 21)			
date	19 AUGUST 2025	drawn by	PDr
drawing number	edp8841_d049a	checked	LBr
scale	1:1,500 @ A3	QA	DJo

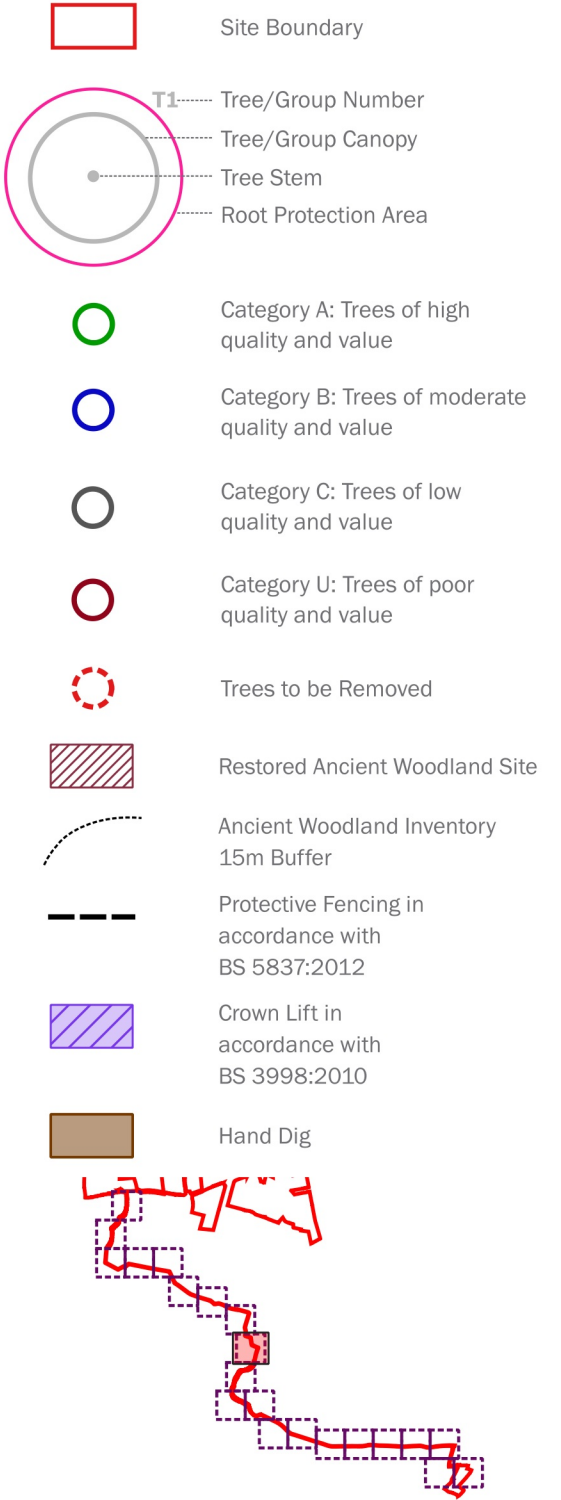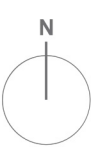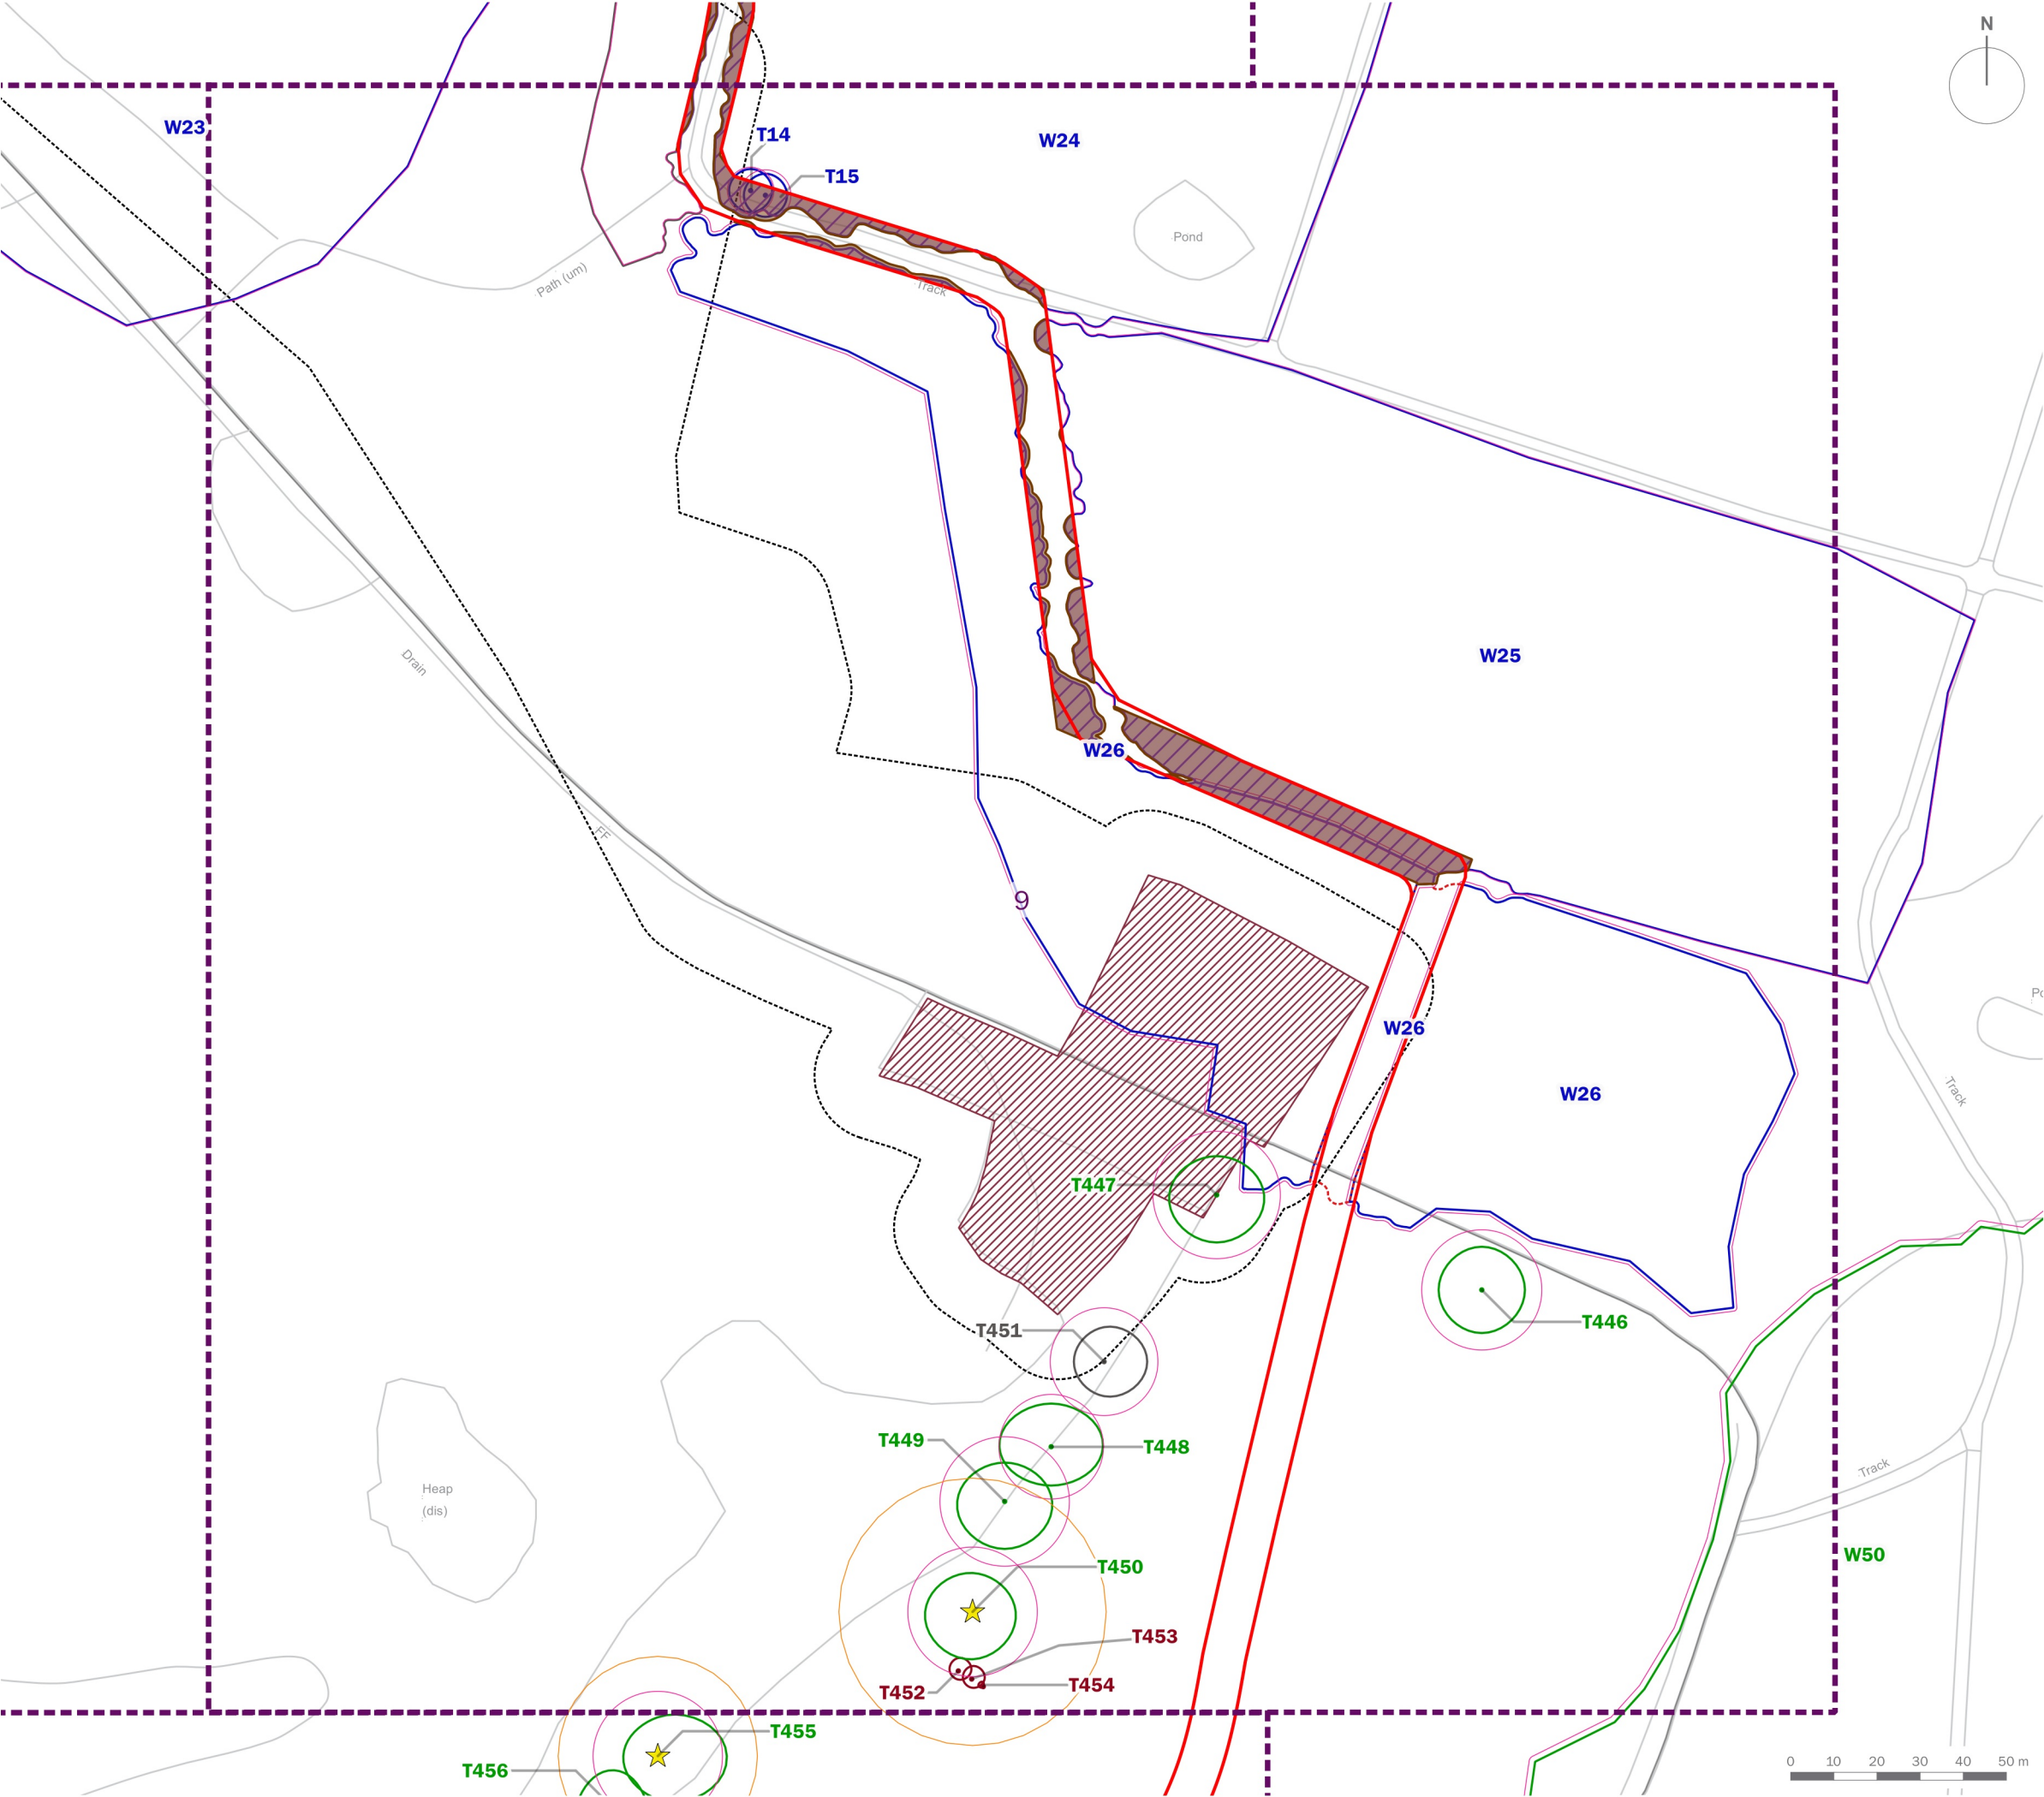


client	Bodelwyddan Solar and Energy Storage Limited		
project title	Bodelwyddan Solar and Energy Storage		
drawing title	Cable Route Tree Protection Plan (Sheet 9 of 21)		
date	19 AUGUST 2025	drawn by	PDr
drawing number	edp8841_d049a	checked	LBr
scale	1:1,500 @ A3	QA	DJo



the environmental dimension partnership

Registered office: 01285 740427 - www.edp-uk.co.uk - info@edp-uk.co.uk

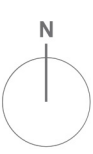

T1

Tree/Group Number

Tree/Group Canopy

Tree Stem

Root Protection Area

Category A: Trees of high quality and value

Category B: Trees of moderate quality and value

Category C: Trees of low quality and value

Category U: Trees of poor quality and value

Trees to be Removed

Restored Ancient Woodland Site

Ancient Woodland Inventory 15m Buffer

Protective Fencing in accordance with BS 5837:2012

Crown Lift in accordance with BS 3998:2010

Hand Dig


client
Bodelwyddan Solar and Energy Storage Limited

project title
Bodelwyddan Solar and Energy Storage

drawing title
Cable Route Tree Protection Plan (Sheet 12 of 21)

date	19 AUGUST 2025	drawn by	PDr
drawing number	edp8841_d049a	checked	LBr
scale	1:1,500 @ A3	QA	DJo

Registered office: 01285 740427 - www.edp-uk.co.uk - info@edp-uk.co.uk

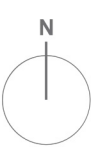

Site Boundary

T1

Tree/Group Number

Tree/Group Canopy

Tree Stem

Root Protection Area

Category A: Trees of high quality and value

Category B: Trees of moderate quality and value

Category C: Trees of low quality and value

Category U: Trees of poor quality and value

Trees to be Removed

Restored Ancient Woodland Site

Ancient Woodland Inventory 15m Buffer

Protective Fencing in accordance with BS 5837:2012

Crown Lift in accordance with BS 3998:2010



Hand Dig




client	Bodelwyddan Solar and Energy Storage Limited		
project title	Bodelwyddan Solar and Energy Storage		
drawing title	Cable Route Tree Protection Plan (Sheet 14 of 21)		
date	19 AUGUST 2025	drawn by	PDr
drawing number	edp8841_d049a	checked	LBr
scale	1:1,500 @ A3	QA	DJo



Registered office: 01285 740427 - www.edp-uk.co.uk - info@edp-uk.co.uk

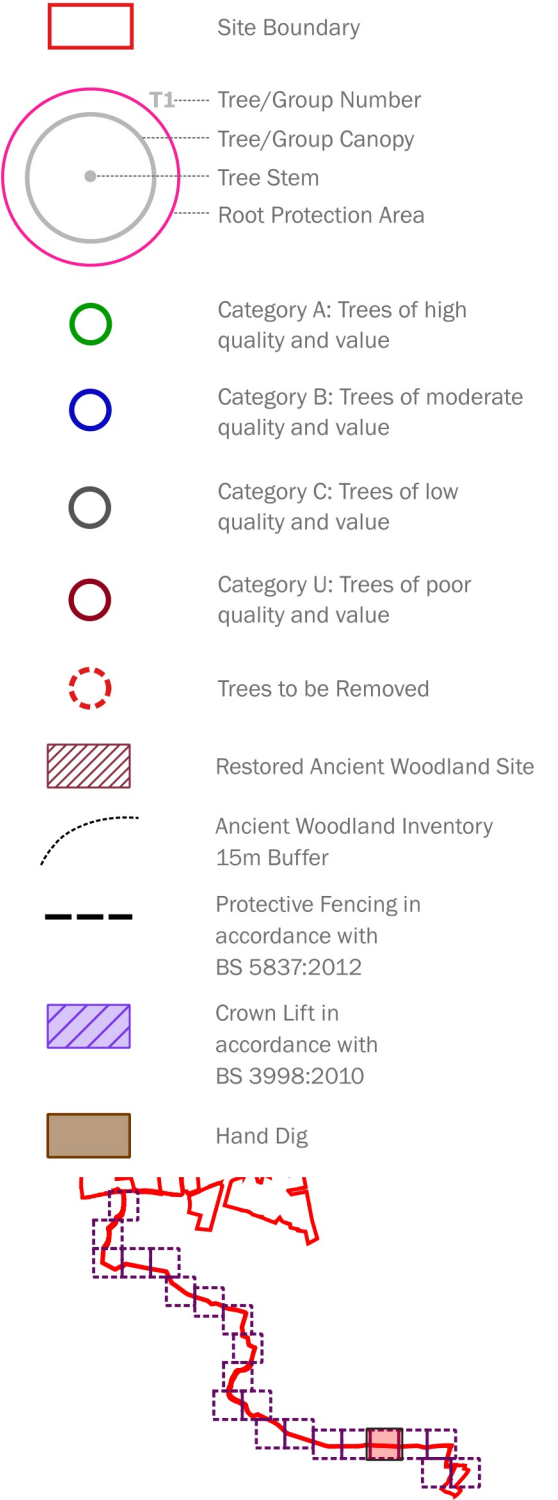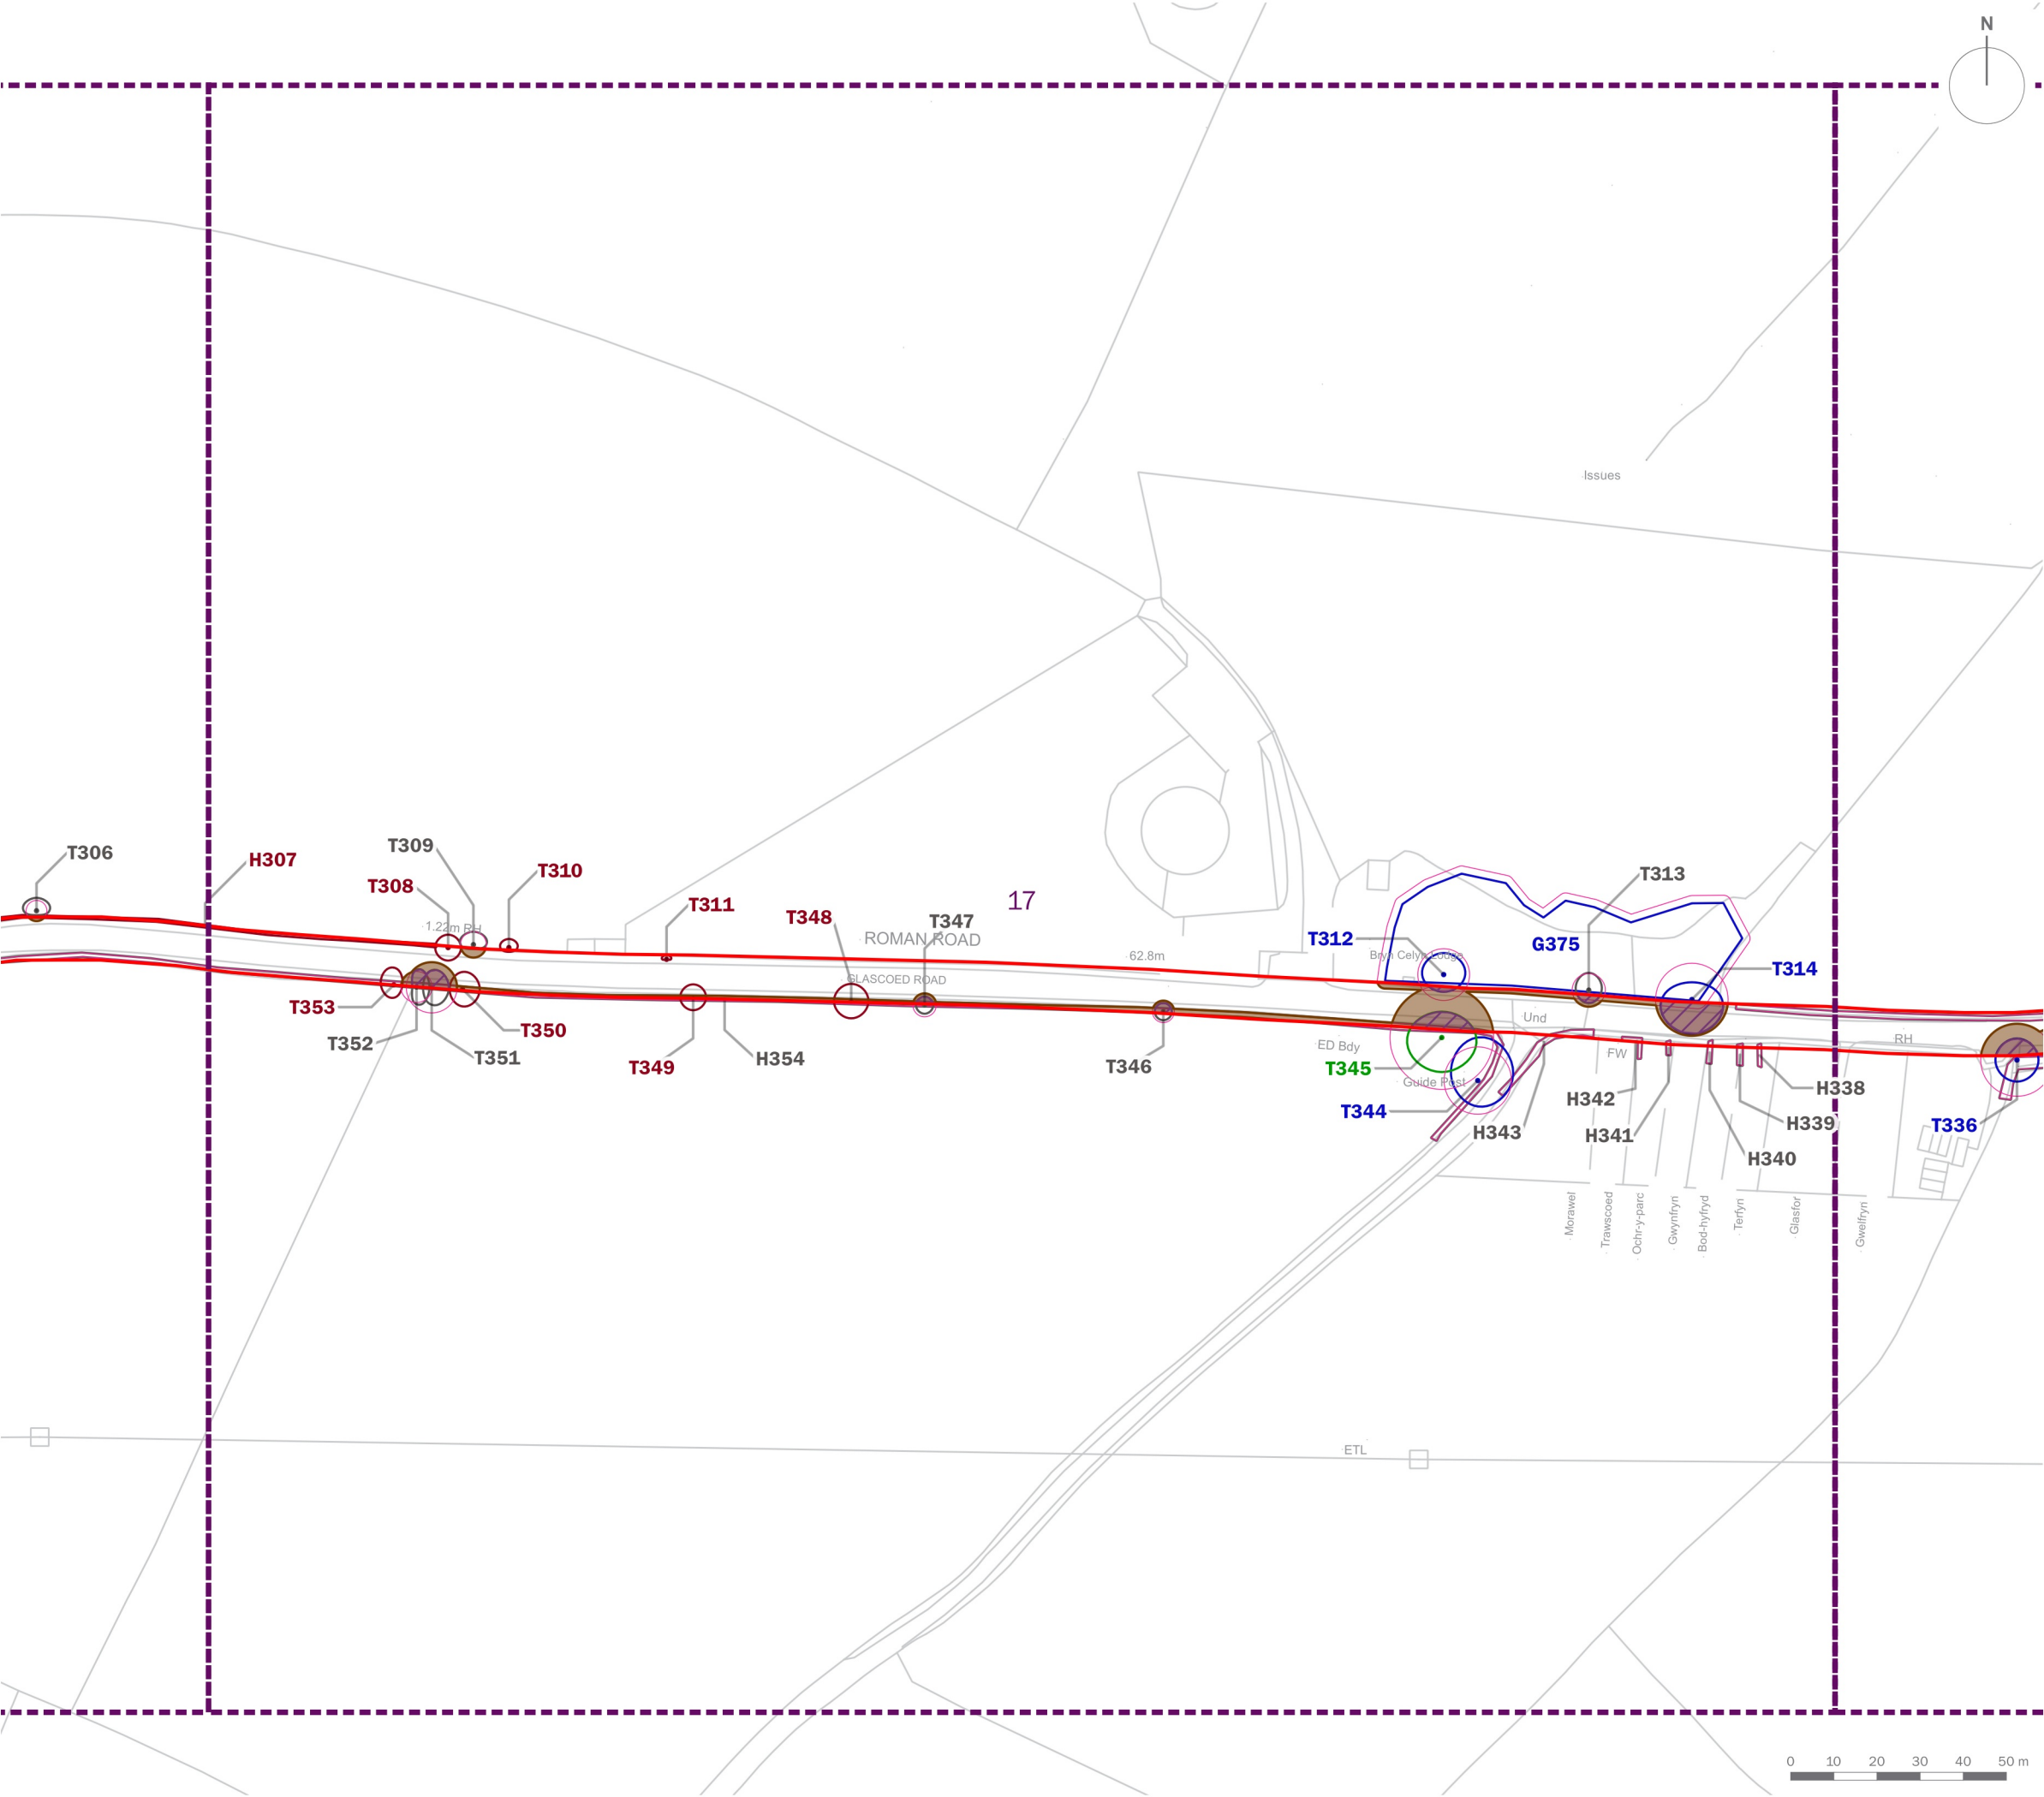

client	Bodelwyddan Solar and Energy Storage Limited			
project title	Bodelwyddan Solar and Energy Storage			
drawing title	Cable Route Tree Protection Plan (Sheet 17 of 21)			
date	19 AUGUST 2025	drawn by	PDr	
drawing number	edp8841_d049a	checked	LBr	
scale	1:1,500 @ A3	QA	DJo	

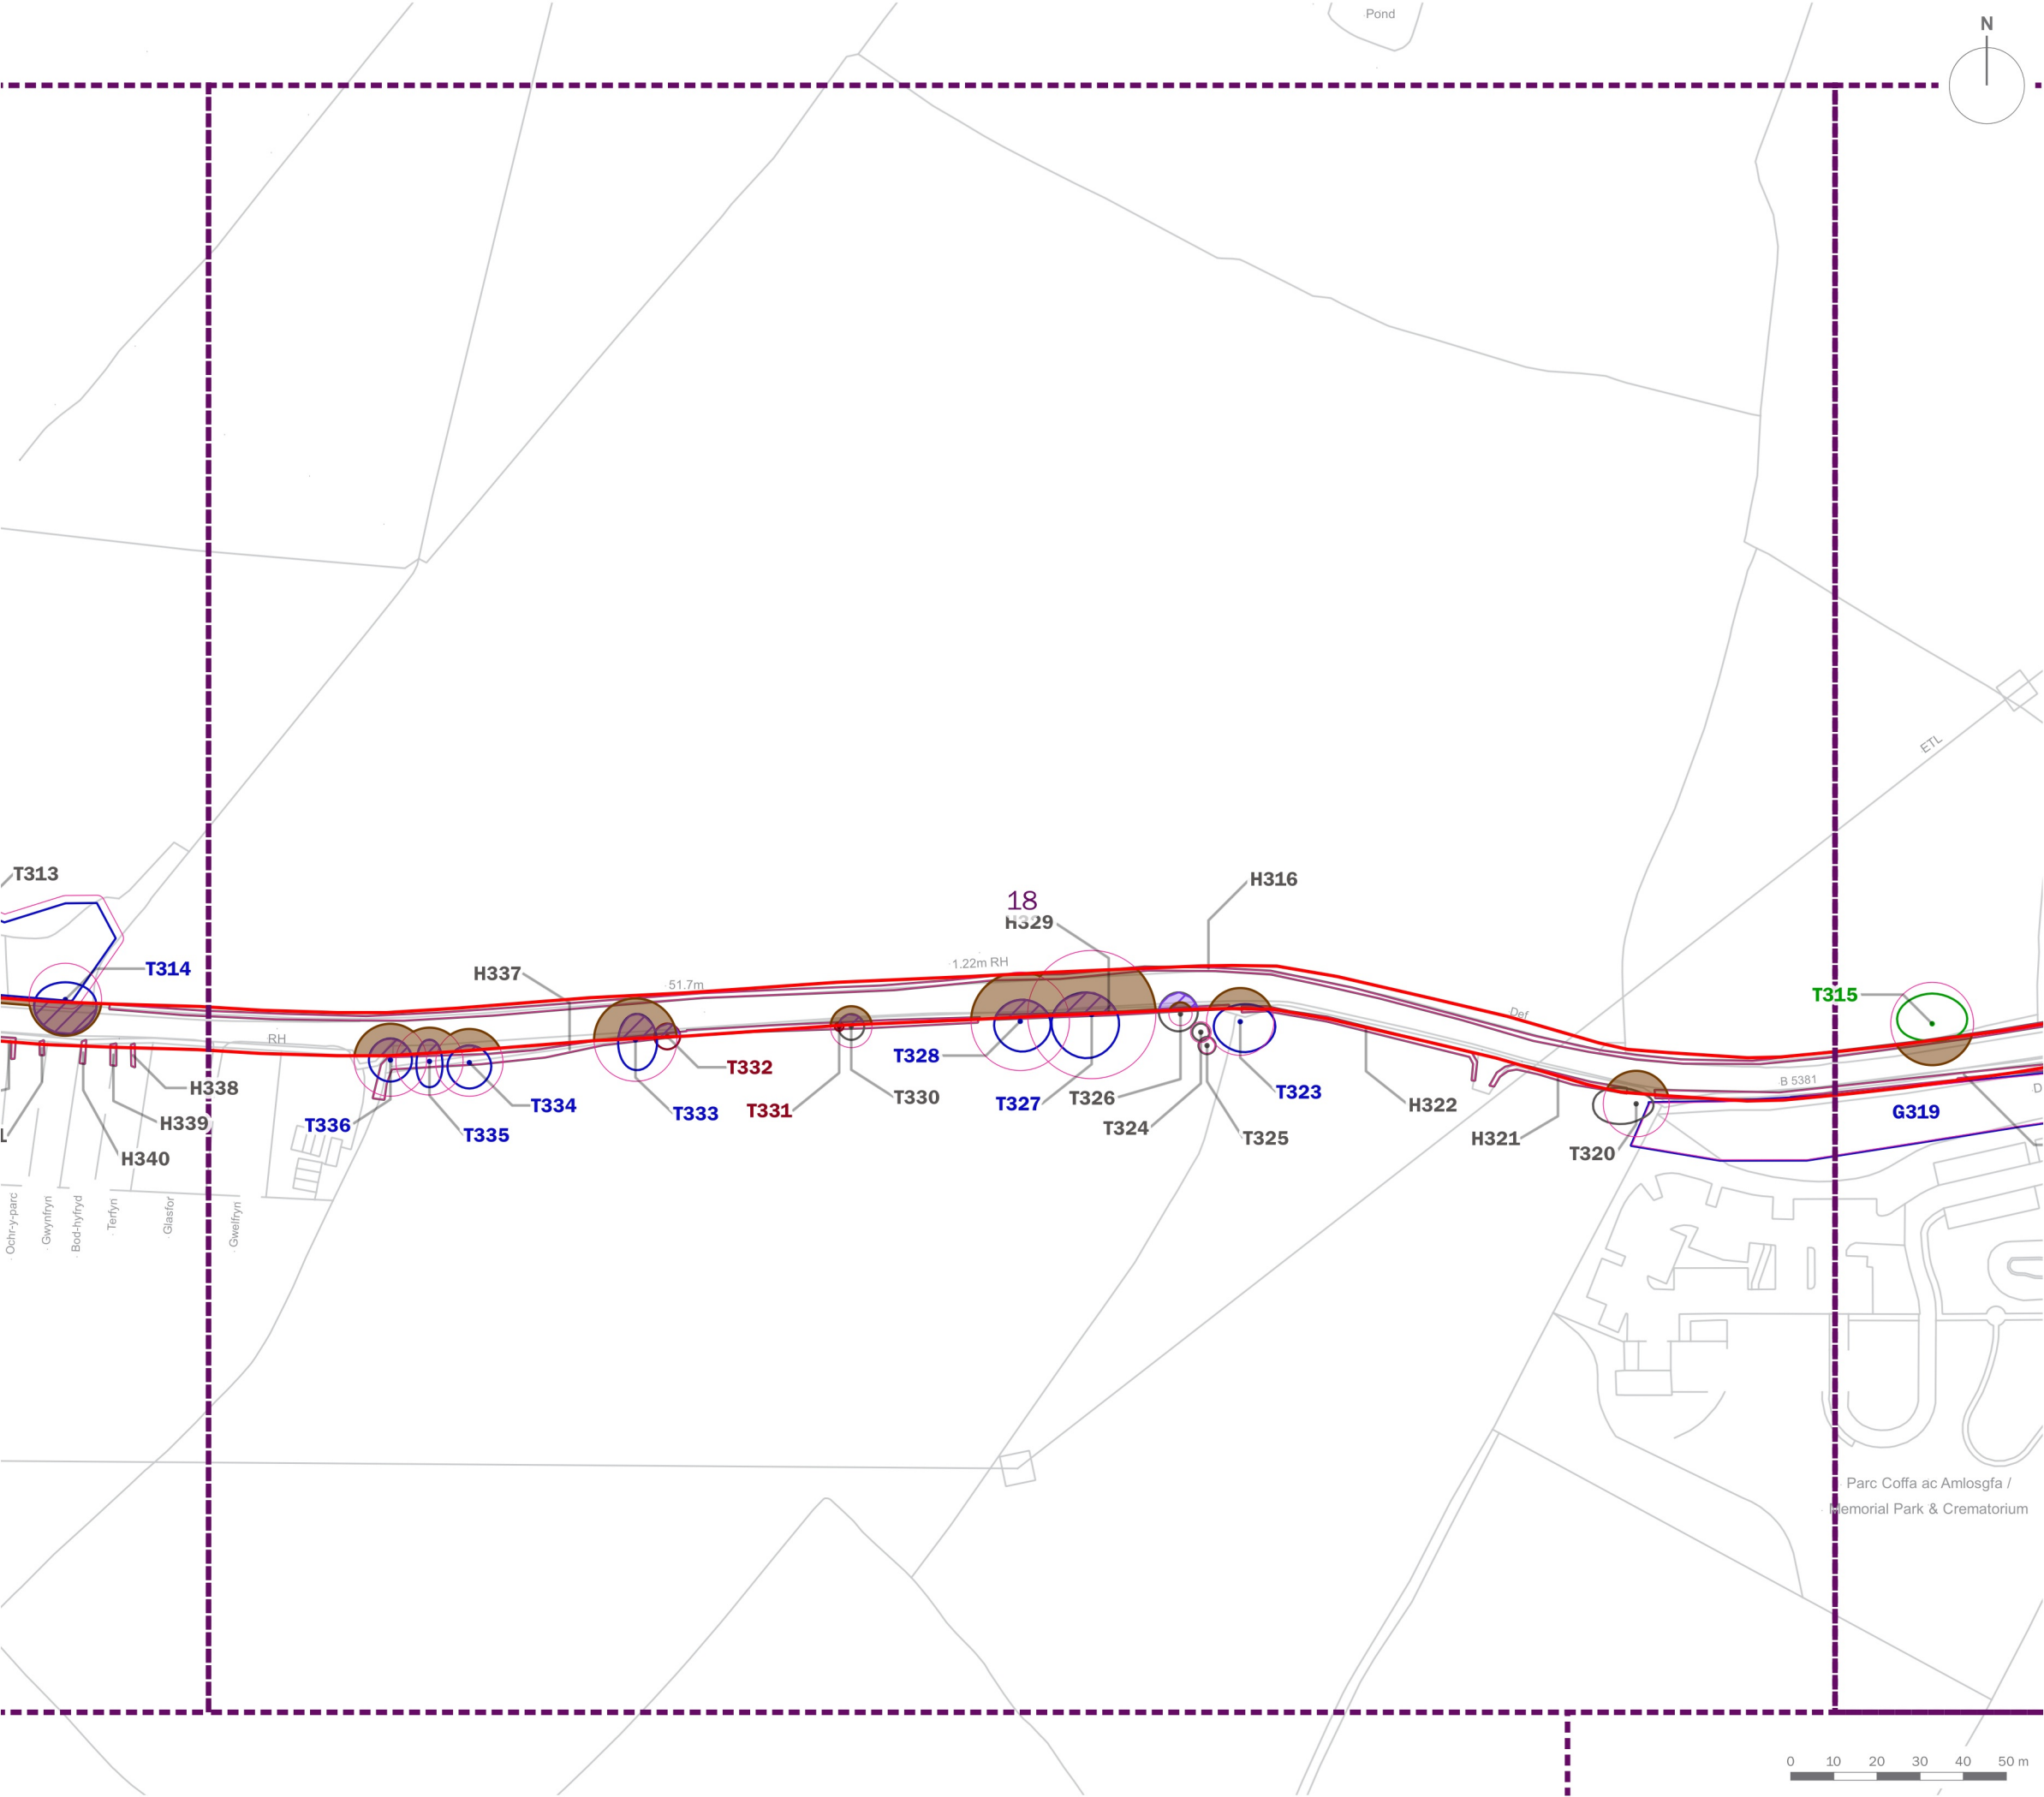

Site Boundary

T1

Tree/Group Number

Tree/Group Canopy

Tree Stem

Root Protection Area

Category A: Trees of high quality and value

Category B: Trees of moderate quality and value

Category C: Trees of low quality and value

Category U: Trees of poor quality and value

Trees to be Removed

Restored Ancient Woodland Site

Ancient Woodland Inventory 15m Buffer

Protective Fencing in accordance with BS 5837:2012

Crown Lift in accordance with BS 3998:2010


Hand Dig



client	Bodelwyddan Solar and Energy Storage Limited		
project title	Bodelwyddan Solar and Energy Storage		
drawing title	Cable Route Tree Protection Plan (Sheet 18 of 21)		
date	19 AUGUST 2025	drawn by	PDr
drawing number	edp8841_d049a	checked	LBr
scale	1:1,500 @ A3	QA	DJo



Registered office: 01285 740427 - www.edp-uk.co.uk - info@edp-uk.co.uk

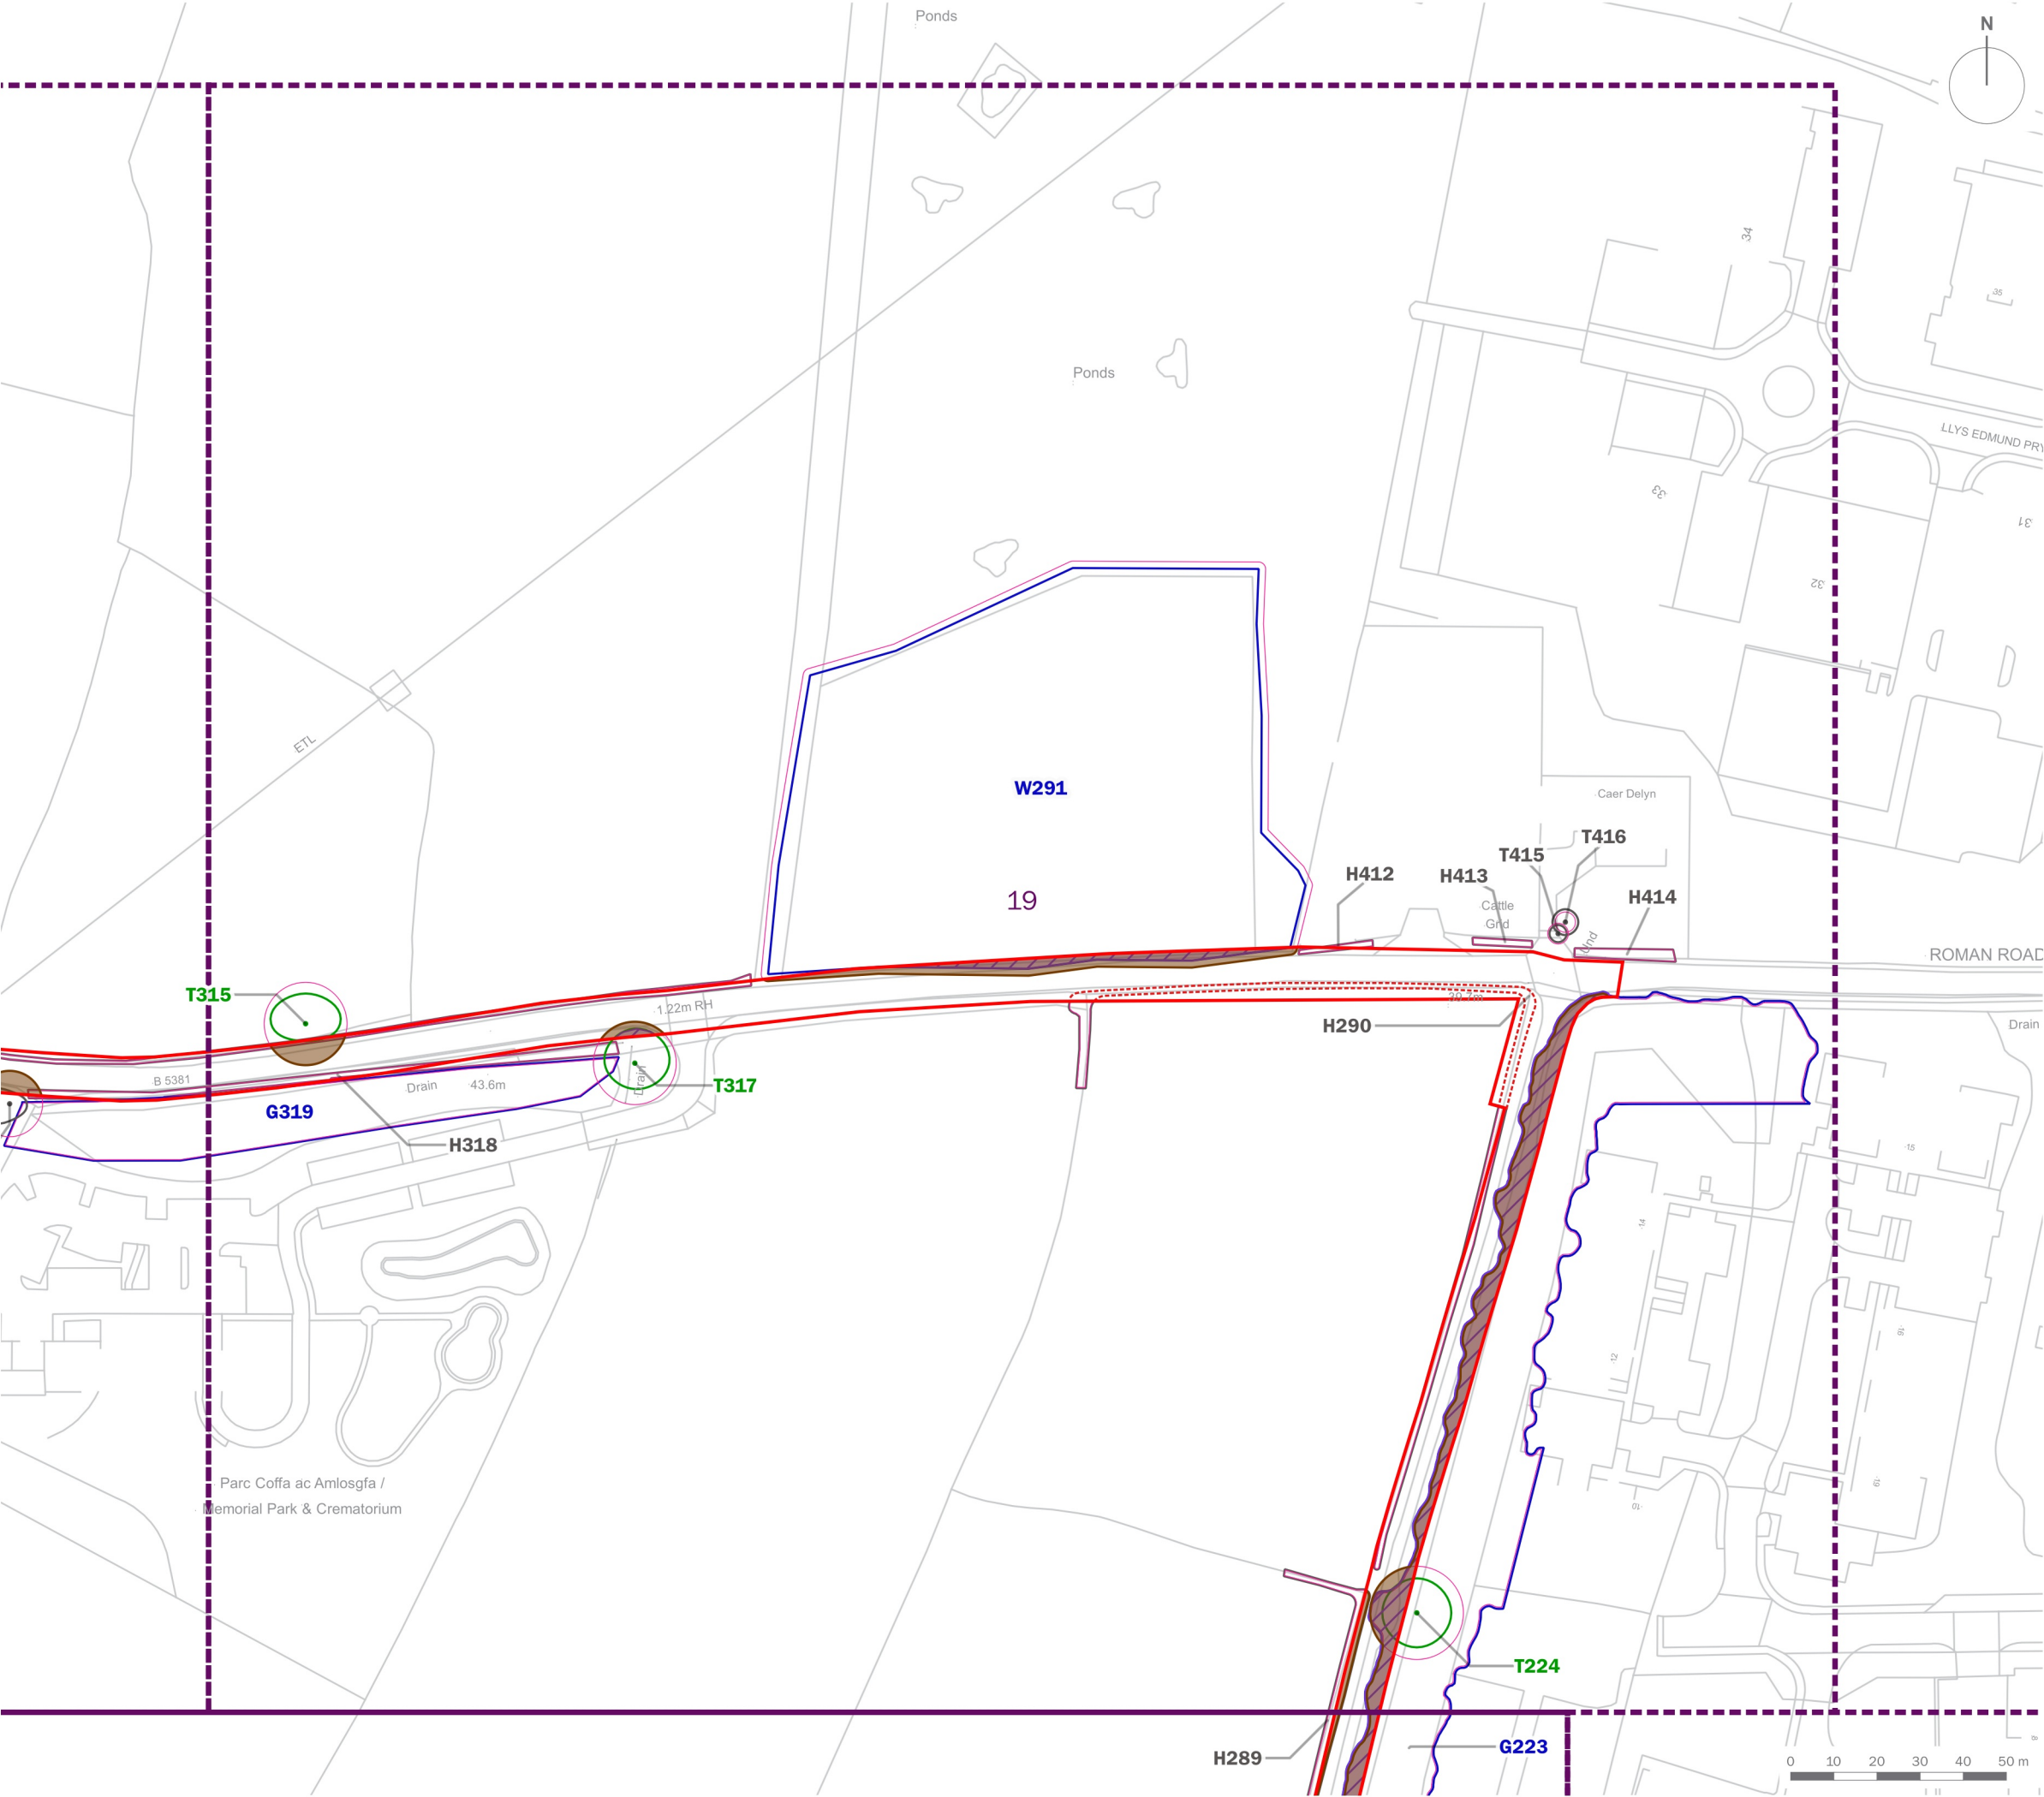

Site Boundary

T1

Tree/Group Number

Tree/Group Canopy

Tree Stem

Root Protection Area

Category A: Trees of high quality and value

Category B: Trees of moderate quality and value

Category C: Trees of low quality and value

Category U: Trees of poor quality and value

Trees to be Removed

Restored Ancient Woodland Site

Ancient Woodland Inventory 15m Buffer

Protective Fencing in accordance with BS 5837:2012

Crown Lift in accordance with BS 3998:2010

Hand Dig

client

Bodelwyddan Solar and Energy Storage Limited

project title

Bodelwyddan Solar and Energy Storage

drawing title

Cable Route Tree Protection Plan (Sheet 19 of 21)

date

19 AUGUST 2025

drawn by

PDr

drawing number

edp8841_d049a

checked

LBr

scale

1:1,500 @ A3

QA


DJo

edp

the environmental dimension partnership

Registered office: 01285 740427 - www.edp-uk.co.uk - info@edp-uk.co.uk

© The Environmental Dimension Partnership Ltd. © Crown copyright 2025 OS AC0000805001. © Crown copyright and database rights 2025 Ordnance Survey AC0000808122. Contains drawing 'Bodelwyddan layout_01_08_2025.dwg'

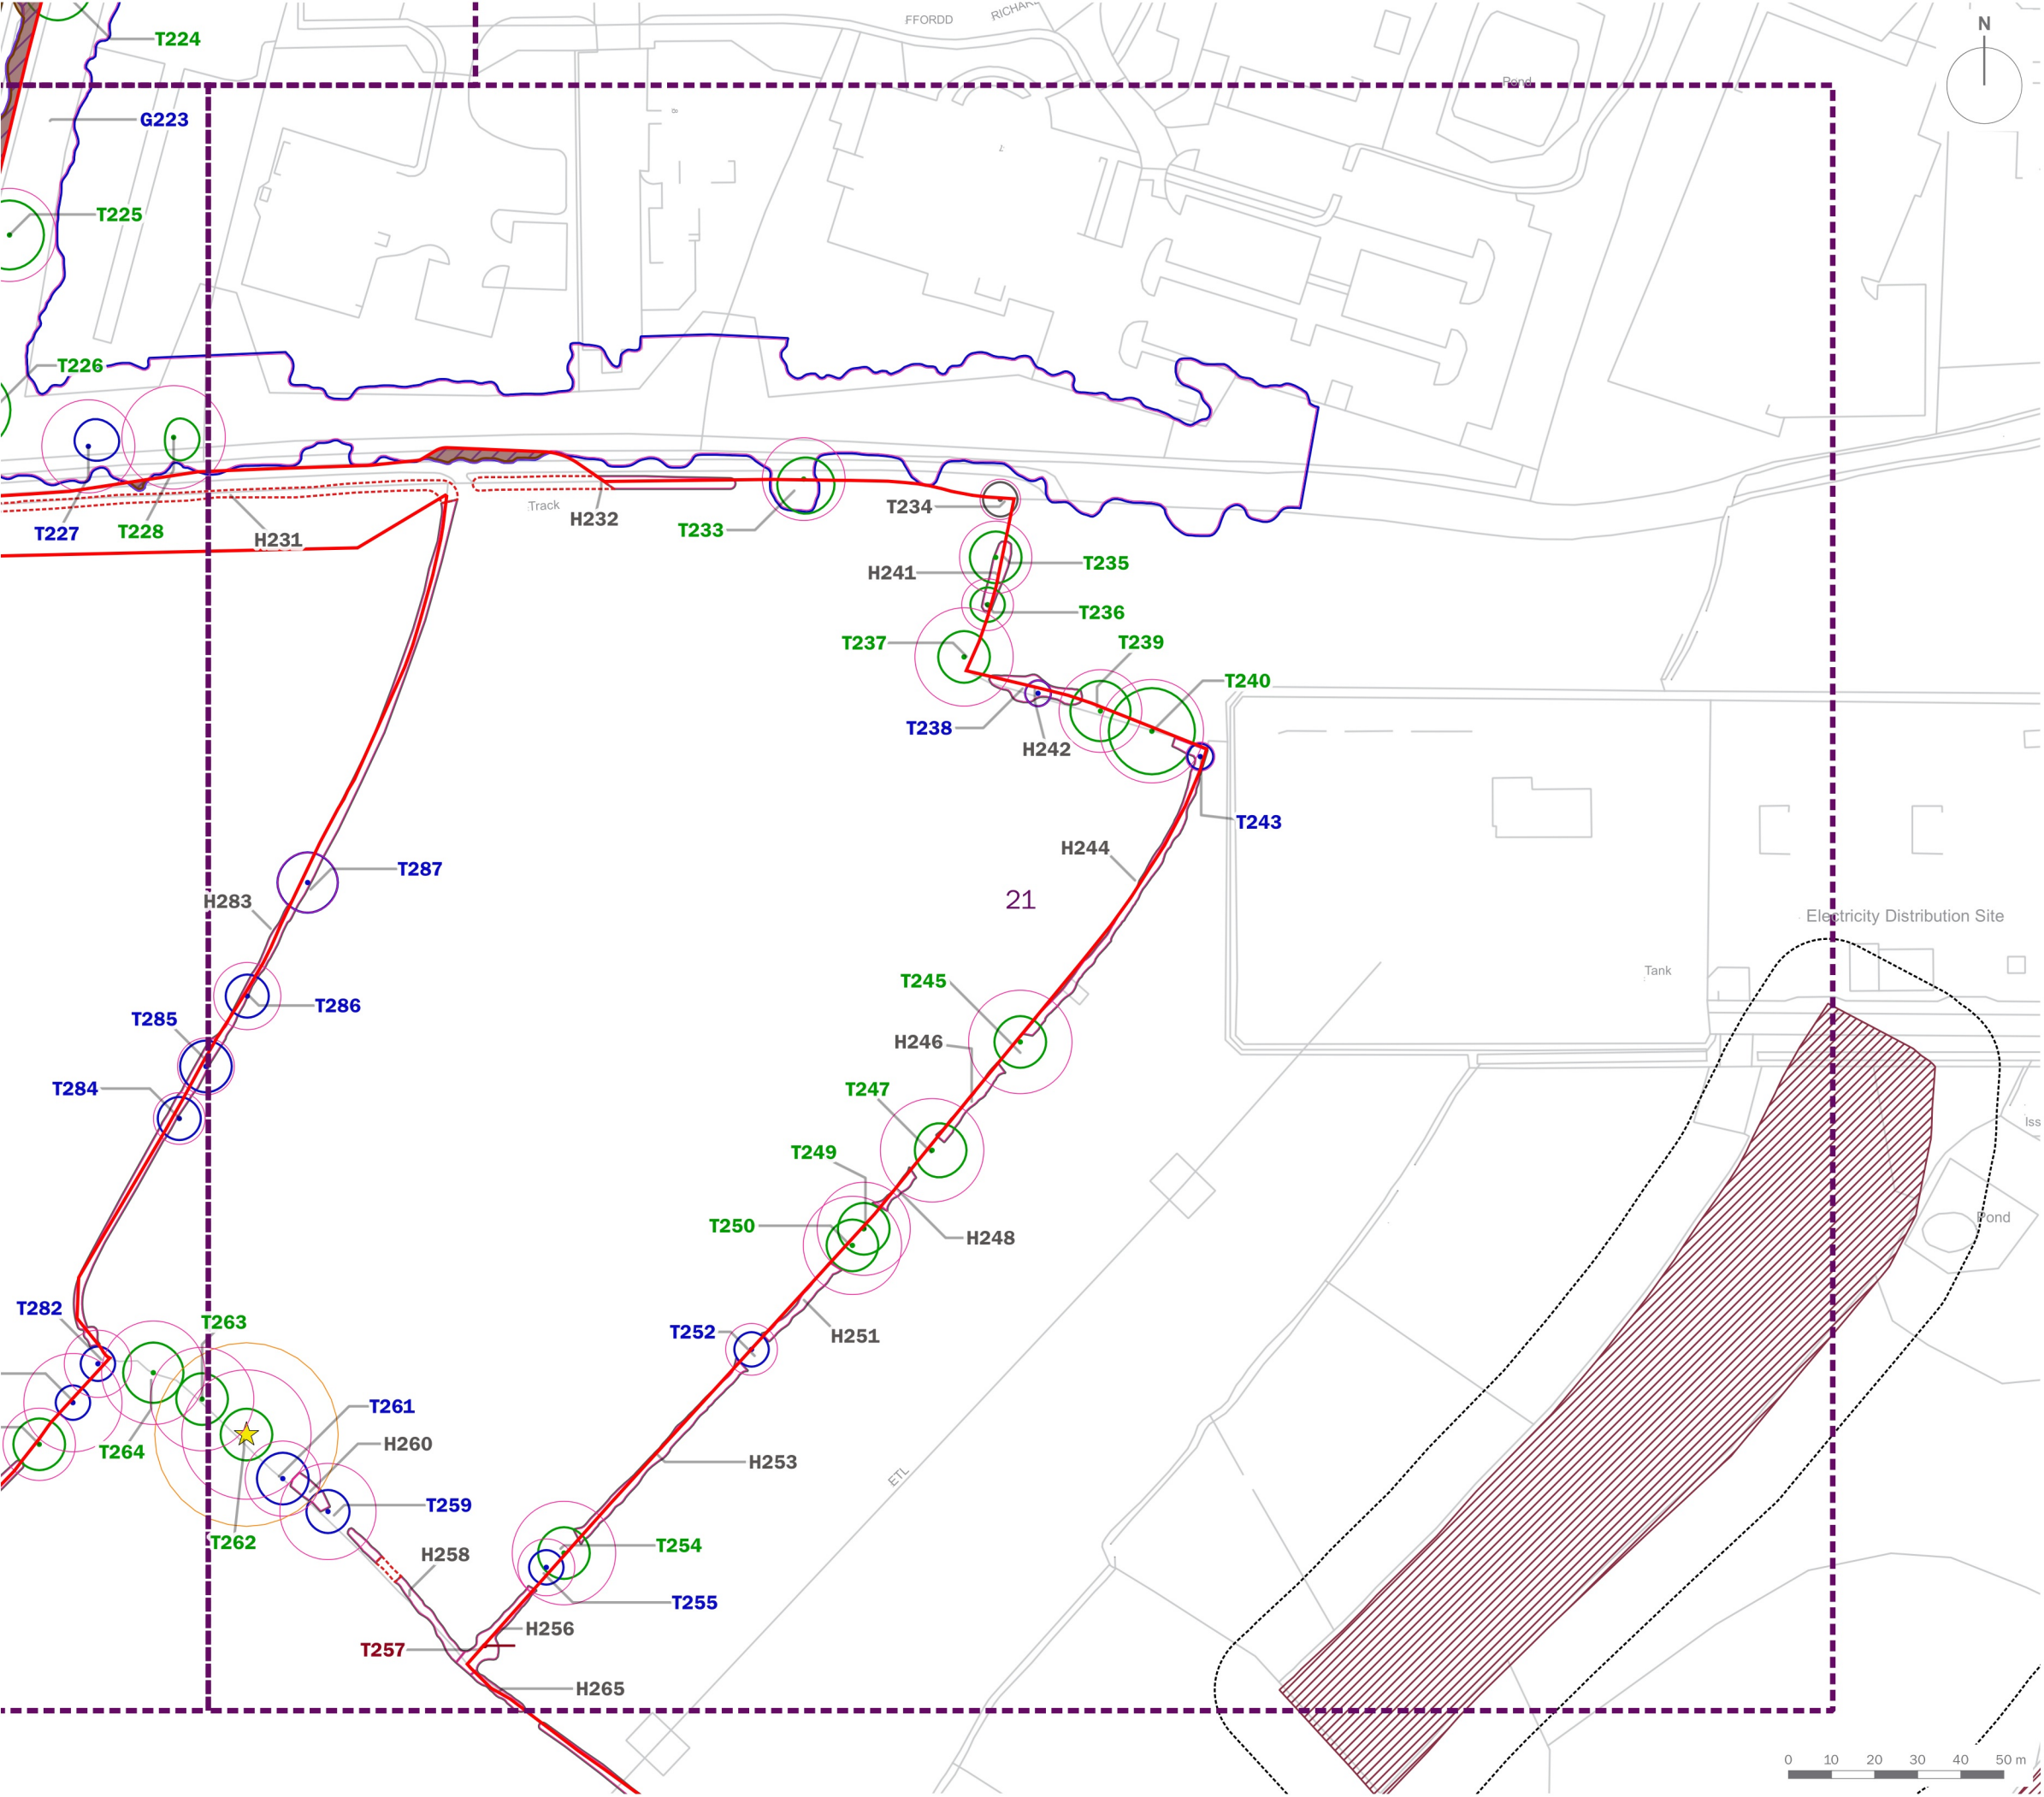

T1

Site Boundary

Tree/Group Number

Tree/Group Canopy

Tree Stem

Root Protection Area

Category A: Trees of high quality and value

Category B: Trees of moderate quality and value

Category C: Trees of low quality and value

Category U: Trees of poor quality and value

Trees to be Removed

Restored Ancient Woodland Site

Ancient Woodland Inventory 15m Buffer

Protective Fencing in accordance with BS 5837:2012

Crown Lift in accordance with BS 3998:2010

Hand Dig

client	Bodelwyddan Solar and Energy Storage Limited		
project title	Bodelwyddan Solar and Energy Storage		
drawing title	Cable Route Tree Protection Plan (Sheet 21 of 21)		
date	19 AUGUST 2025	drawn by	PDr
drawing number	edp8841_d049a	checked	LBr
scale	1:1,500 @ A3	QA	DJo

edp

the environmental dimension partnership

Registered office: 01285 740427 - www.edp-uk.co.uk - info@edp-uk.co.uk

© The Environmental Dimension Partnership Ltd. © Crown copyright 2025 OS AC0000805001. © Crown copyright and database rights 2025 Ordnance Survey AC0000808122. Contains drawing 'Bodelwyddan layout_01_08_2025.dwg'